9 A102|A102 RIGHT SIDE ELEVATION
SCALE: 1/4" = 1'-0"
ELEVATION

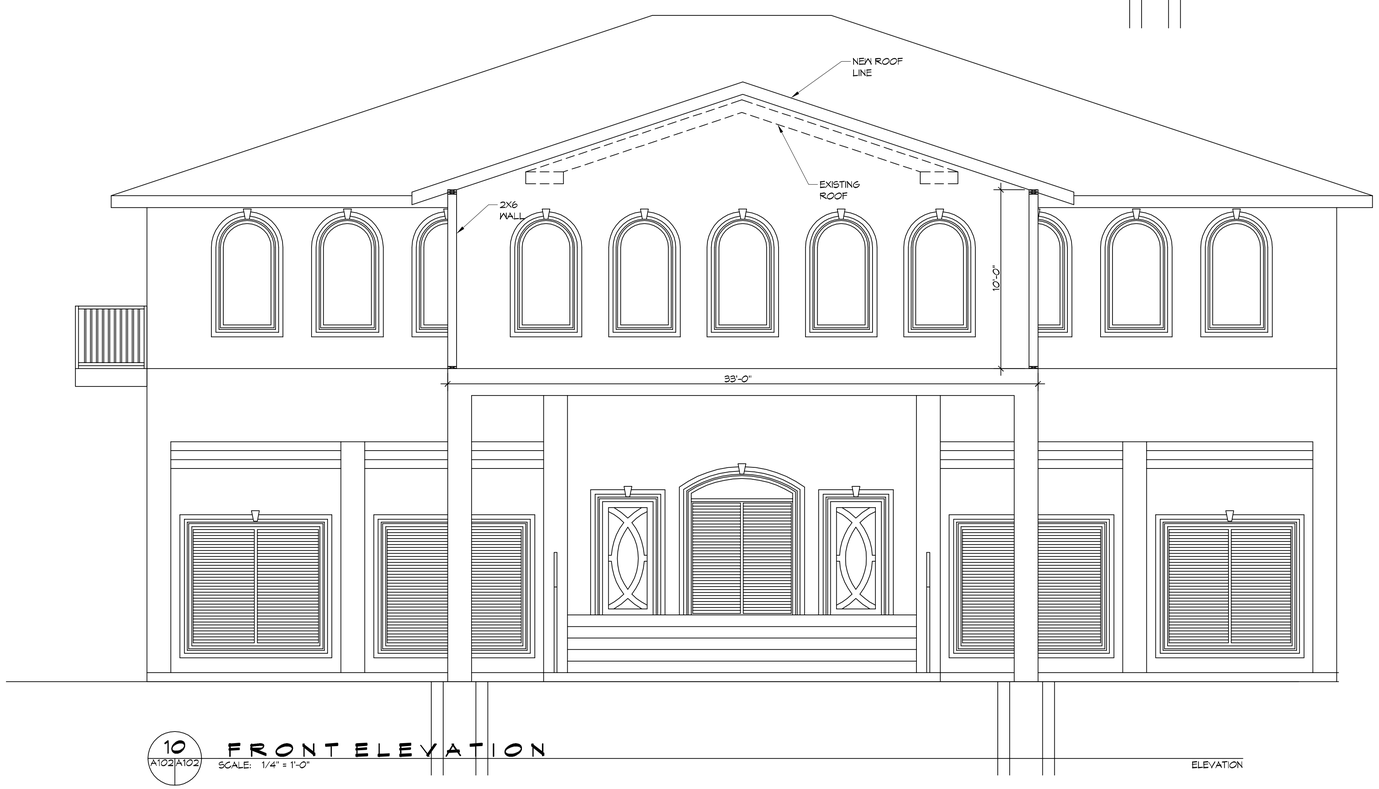


10 A102|A102 FRONT ELEVATION
SCALE: 1/4" = 1'-0"
ELEVATION

DAMMON ENGINEERING, INC.
www.dammonengineering.com
info@dammonengineering.com
Fax: 985.641.5950
554 Old Spanish Trail
Slidell, LA 70458
PH: 985.649.5032

REVISIONS

| # | DESCRIPTION | DATE |
|---|---|---|
| | | |

SEAL:

HUGH HEARON

206 MARLIN DRIVE
SLIDELL LOUISIANA

JOB No: 2020 DATE: 10-14-2020
DRAWN BY: JAGMA CHECKED BY: CKD

THIS DRAWING IS THE PROPERTY OF DAMMON ENGINEERING, INC. AND MAY NOT BE REPRODUCED OR USED FOR OTHER PROJECTS WITHOUT WRITTEN PERMISSION. THE PROJECT DESIGN, DRAWINGS, SPECIFICATIONS AND OTHER DOCUMENTS ARE INSTRUMENTS OF PROFESSIONAL SERVICE AND ARE THE PROPERTY OF DAMMON ENGINEERING, INC. WHETHER THE PROJECT FOR WHICH THEY WERE MADE IS EXECUTED OR NOT. THE REPRODUCTION, ALTERATION OR REPUBLICATION OF THESE DOCUMENTS WITHOUT WRITTEN PERMISSION IS PROHIBITED.

SHEET TITLE:
BUILDING ELEVATIONS

DRAWING NUMBER:
A102

SHEET No: 5 of # 1