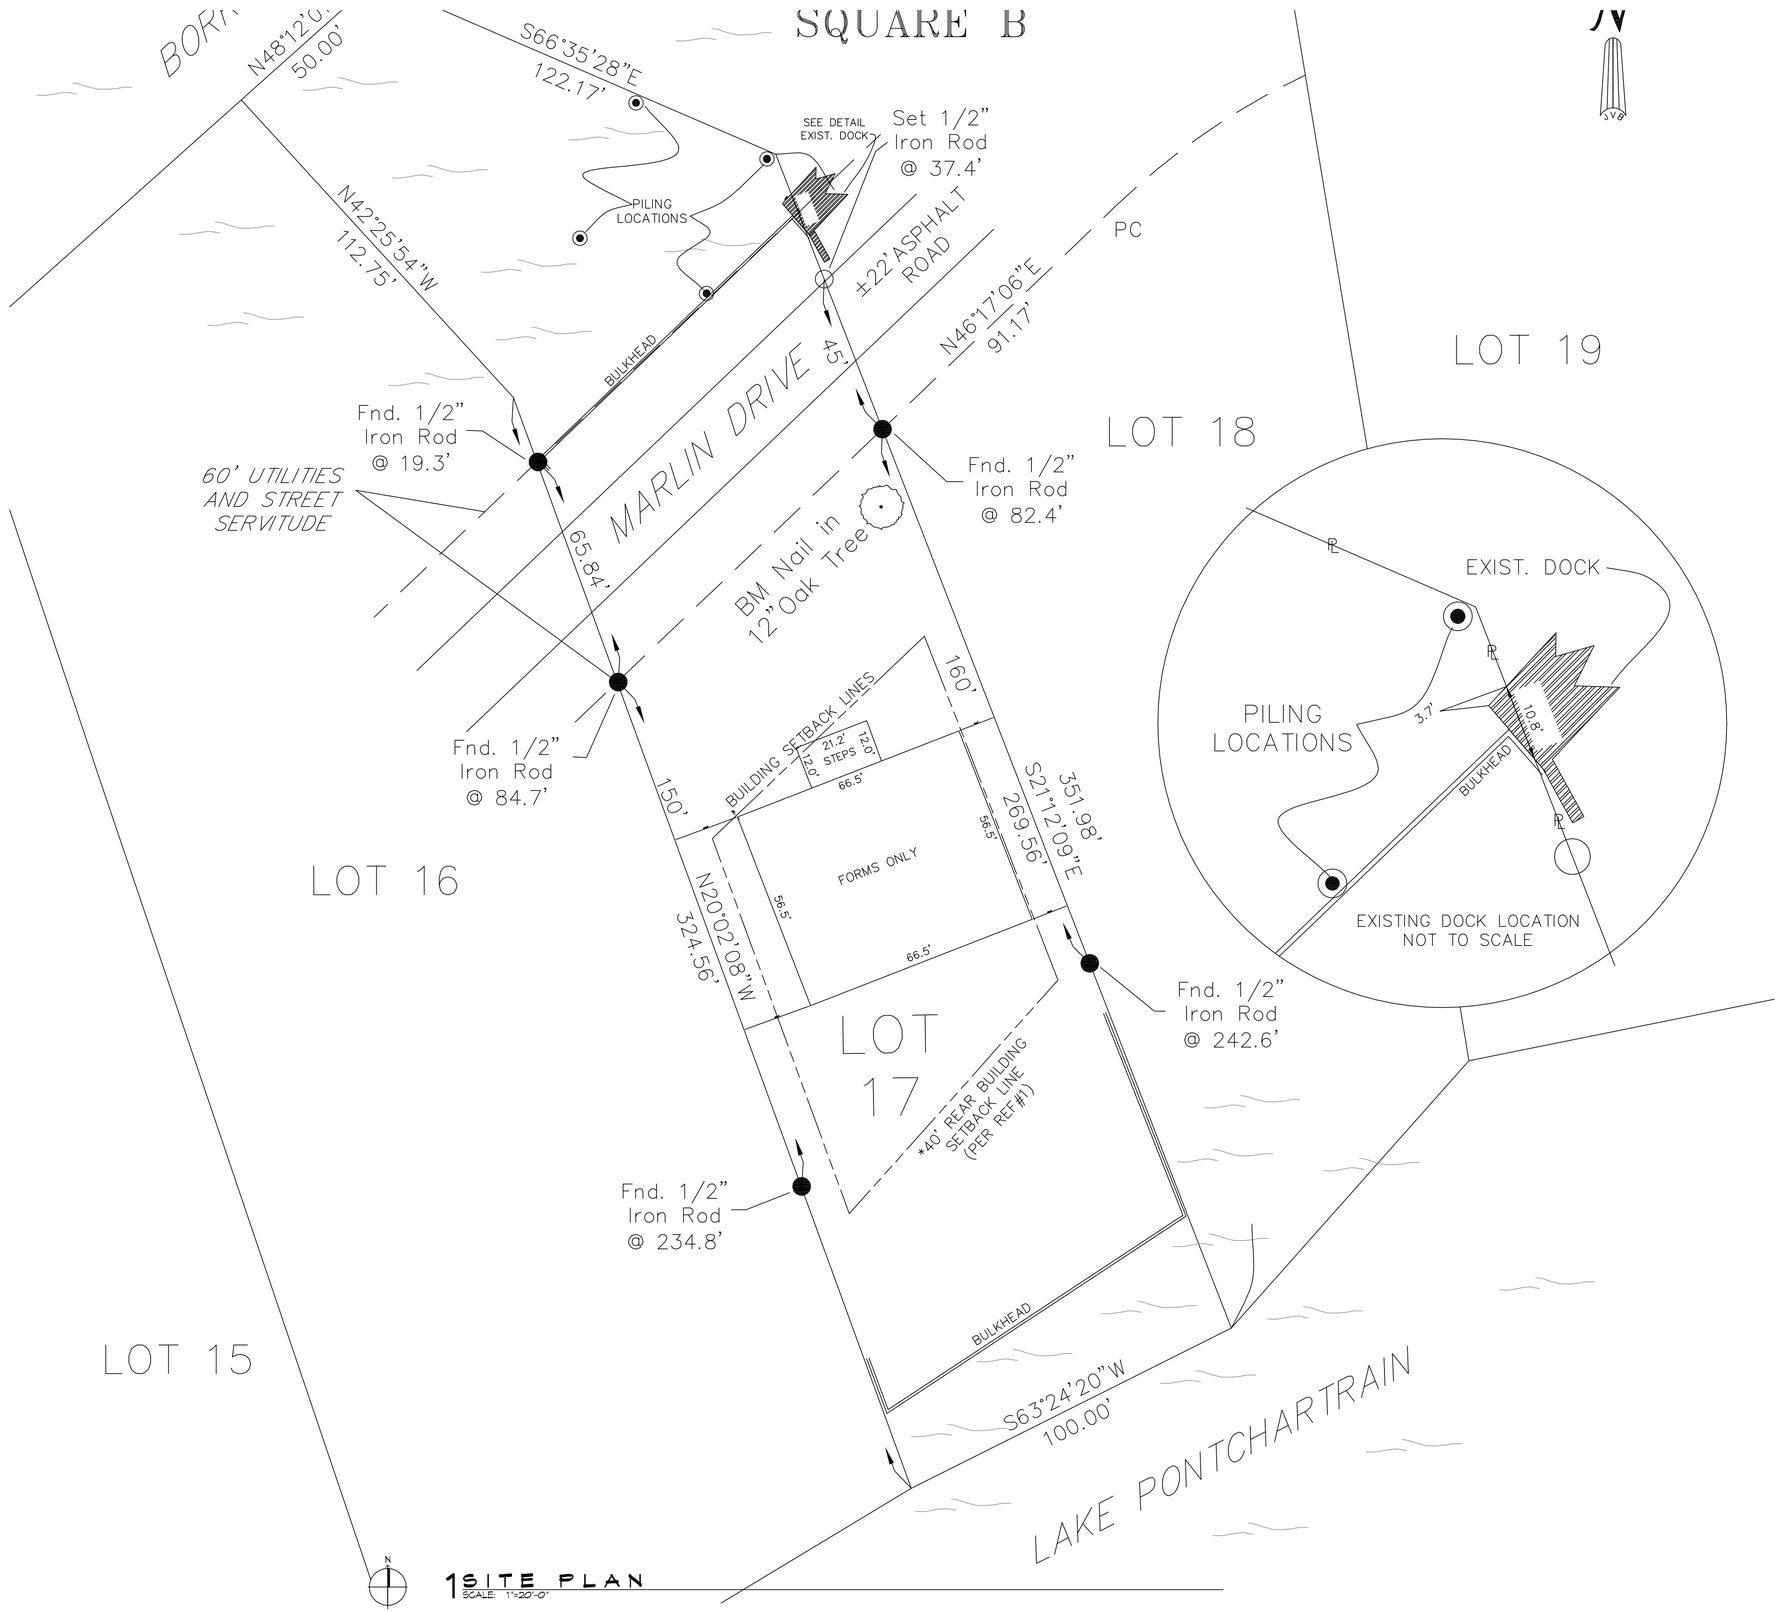

1 SITE PLAN
SCALE: 1"=20'-0"

DAMMON
ENGINEERING, INC.
554 Old Spanish Trail
Slidell, LA 70458
PH: 985.649.5832
www.dammonengineering.com
info@dammonengineering.com
Fax: 985.641.5950

#	DESCRIPTION	DATE

REVISIONS

SEAL:

HUGH HERON

206 MARLIN DRIVE
SLIDELL, LOUISIANA

JOB No: 2018 | DATE: 09-06-18
DRAWN BY: CKD | CHECKED BY: CKD

The client and may use electronic copies, image and all reproduces represents these to be the client remains the property of Dammon Engineering, and no part thereof shall be used or reproduced without the written consent of Dammon Engineering. Any reproduction of Dammon Engineering's instruments of service, without written consent, is prohibited. Dammon Engineering, Inc. hereby grants the client a limited license to use the instruments of service on the project for which they are intended. Reuse of these instruments of service on other projects or extensions to this project are prohibited without written consent of Dammon Engineering, Inc.

SHEET TITLE:
SITE PLAN

DRAWING NUMBER:
C101

SHEET No: 1 of # 1