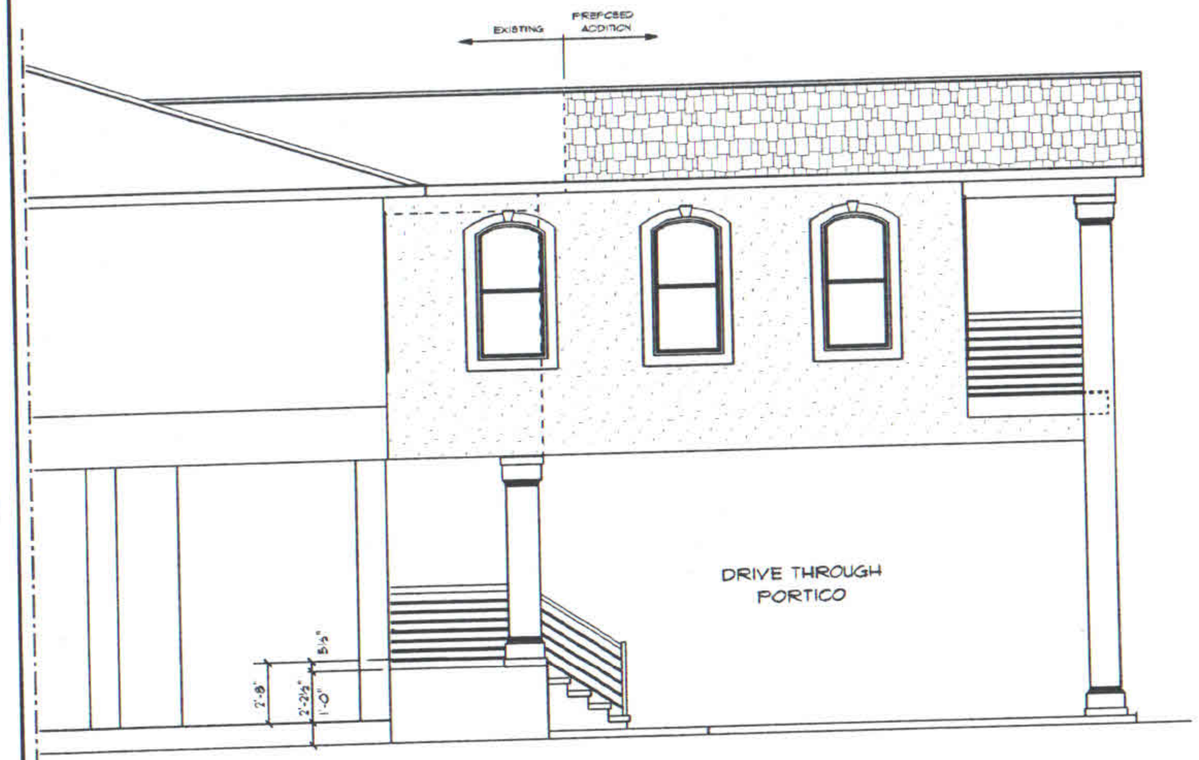

LEFT ELEVATION

SCALE : 1/4" = 1'-0"

FRONT ELEVATION

SCALE : 1/4" = 1'-0"

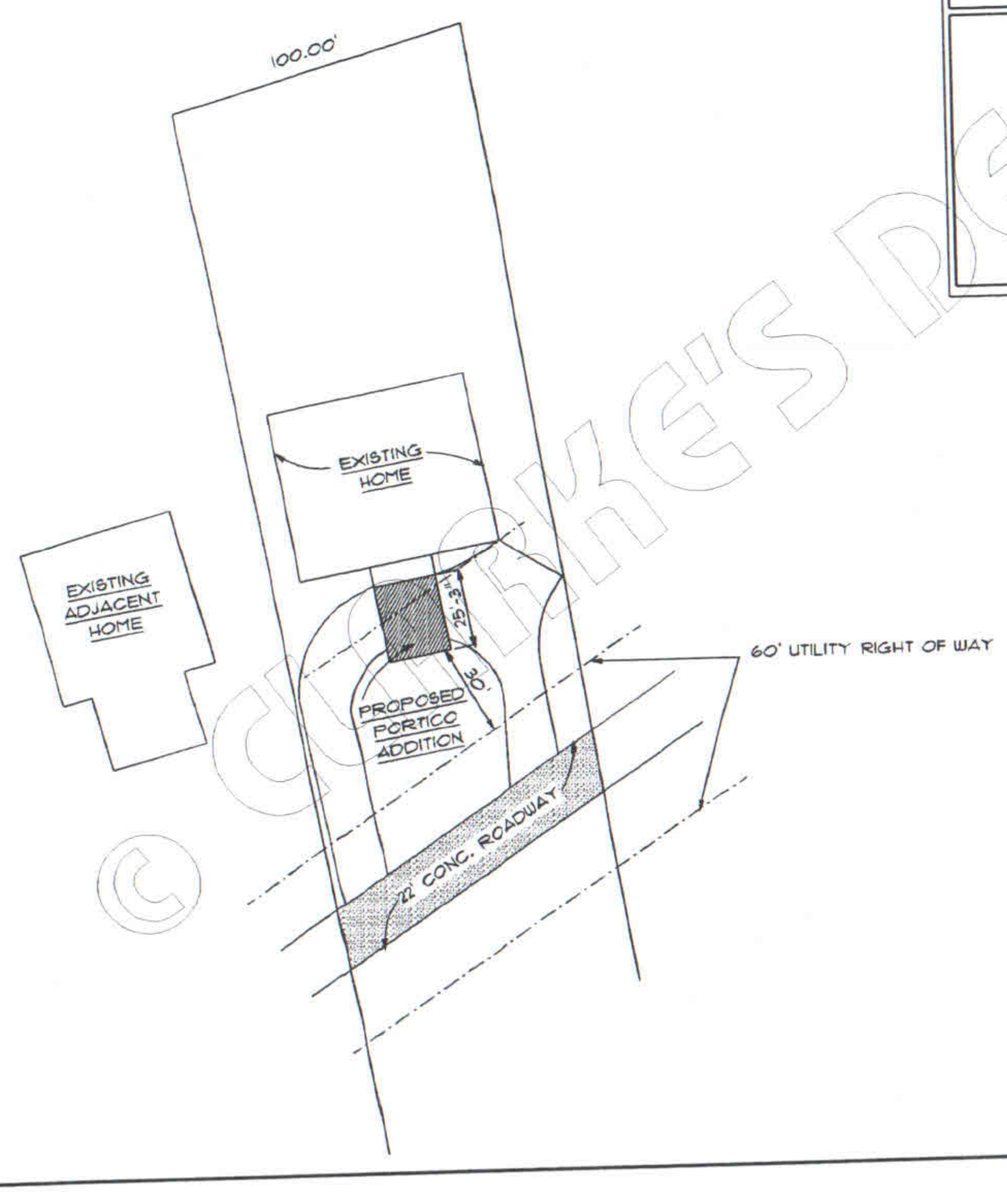

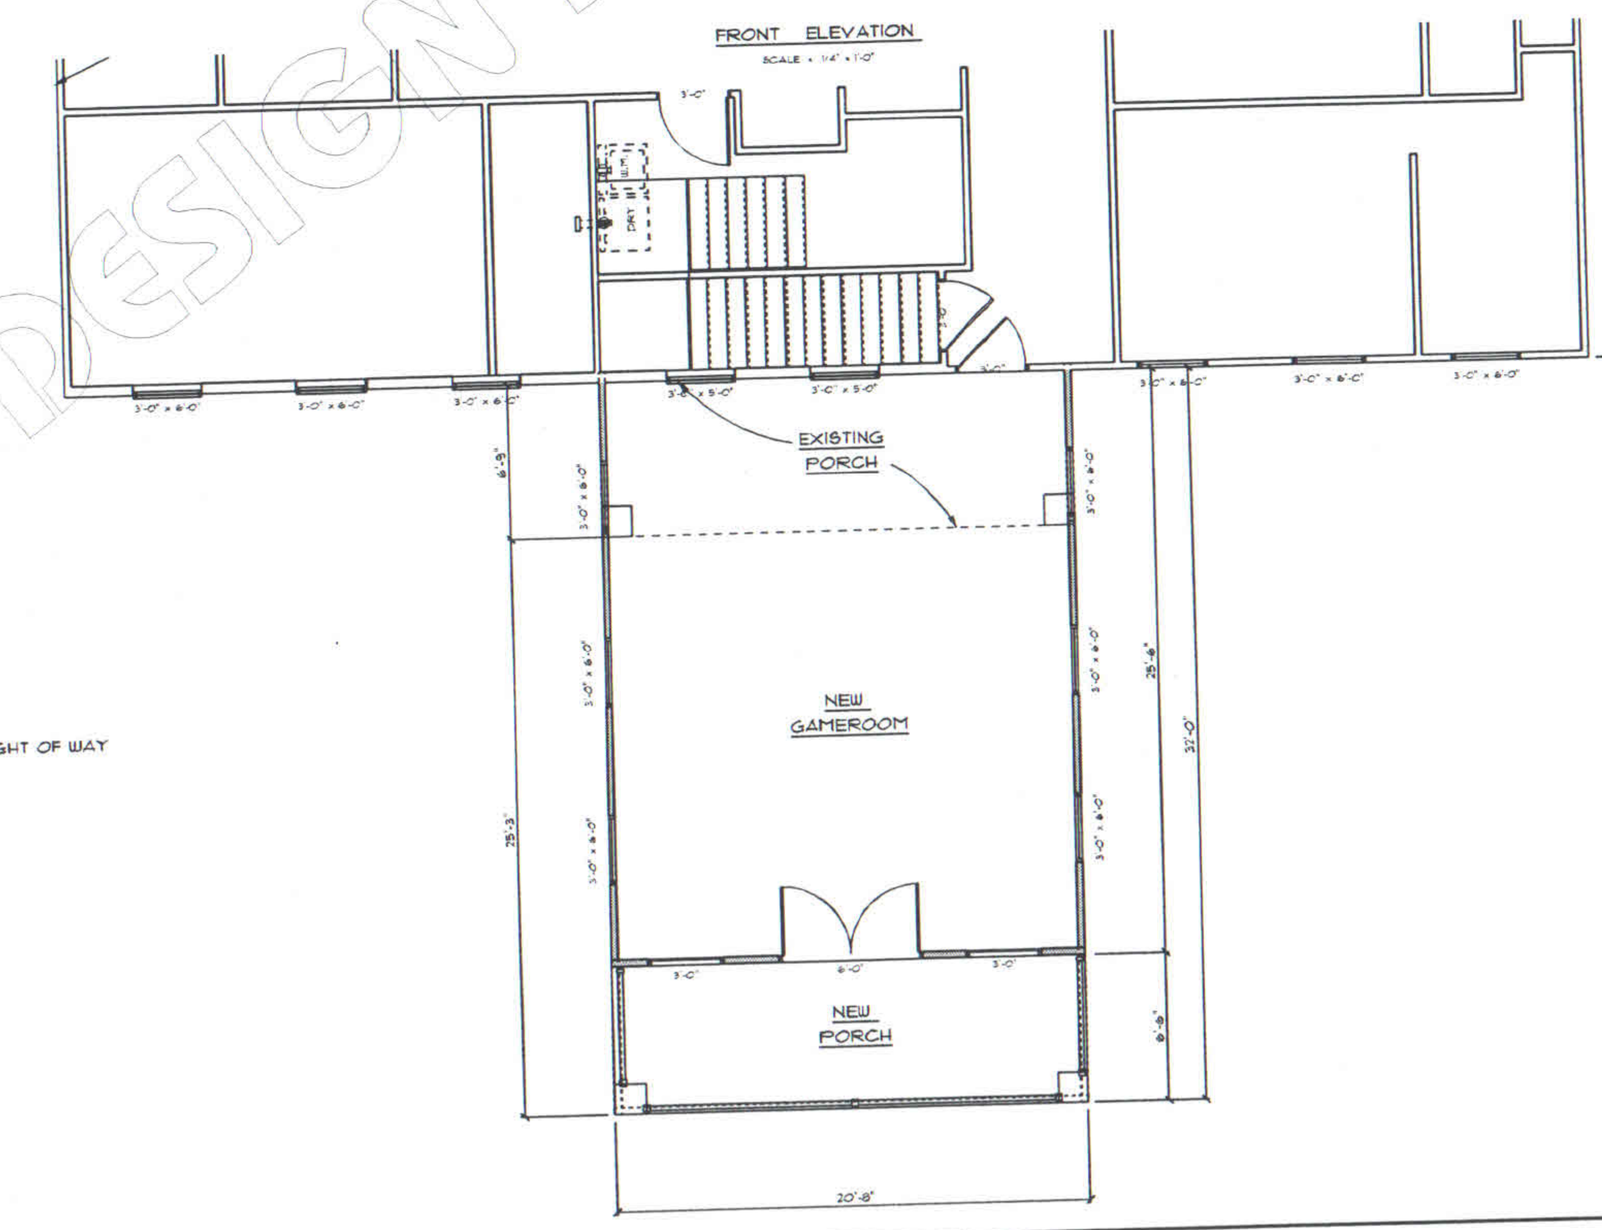

© CLARKE'S DESIGN SERVICE, LLC

NOTE:
ALTHOUGH EVERY EFFORT HAS BEEN MADE IN PREPARING THESE DRAWINGS, THE CONTRACTOR IS ULTIMATELY RESPONSIBLE FOR CHECKING ALL PLANS FOR ERRORS BEFORE CONSTRUCTION BEGINS.

NOTE:
THIS DRAWING CONTAINS VALUABLE, CONFIDENTIAL PROPRIETARY TRADE SECRET INFORMATION OF CLARKE'S DESIGN SERVICE, LLC. NO REPRODUCTION OR OTHER USE OF THESE DRAWINGS OR OF ITS CONTENTS IS PERMITED WITHOUT THE WRITTEN CONSENT OF CLARKE'S DESIGN SERVICE. COPYRIGHT 2014 CLARKE'S DESIGN SERVICE, LLC. ALL RIGHTS RESERVED.

CLARKE'S DESIGN SERVICE, LLC.
WWW.CLARKESDESIGN.COM (985) 641-0531 (800) 843-5247

PLANS FOR:
E.C.O. BUILDERS, INC.
LOT 17, SQ. B RIGOLETS ESTATES S/D
ST. TAMMANY PARISH, LA.

DATE:	CODE	LIV AREA	AREA U.B.	INDEX	DET.
07-08-14	FN -	-	4011	- 5582	- X

SHEET: