FRONT ELEVATION

SCALE = 1/4"=1'-0"

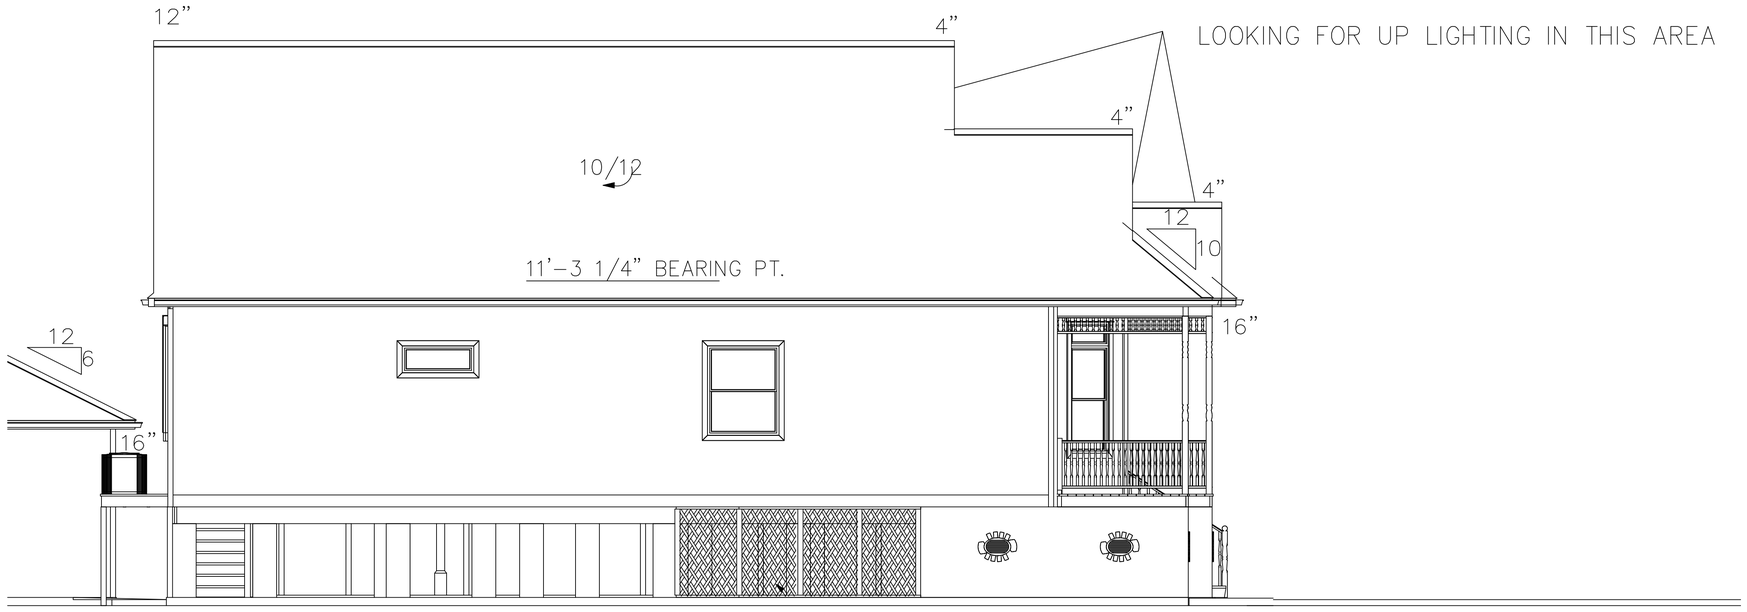

LEFT ELEVATION

SCALE = 1/8"=1'-0"

DAMMON ENGINEERING, INC.
LOUISIANA & MISSISSIPPI

Chief Engineer: Brian Mistich, PE
554 Cypress Trail
Slidell, LA 70458

www.dammonengineering.com
info@dammonengineering.com
PH: 985.649.5832

#	DESCRIPTION	DATE

REVISIONS

SEAL:

HOUSE PLAN

J I M M Y

SLIDELL

JOB No:	2024
DATE:	02-07-24
DRAWN BY:	CKD
CHECKED BY:	BAK

All rights reserved. The ideas and designs incorporated in this plan, in all forms and mediums, are the property of Dammon Engineering, and shall not be used for any other project, nor shall they be loaned, copied or disclosed to others, in whole or in part, without the written consent of Dammon Engineering. This plan, which has been prepared and developed without fee, is loaned for review and consideration only and is to be returned upon request.

SHEET TITLE:
ELEVATION PLAN

DRAWING NUMBER:
A102

SHEET No: 11 of 1

FILE NAME: J:_RESIDENTIAL\Jimmy Crispin\Current Drawings\A102 - Elevation Plan.dwg PLOT DATE & TIME: Wednesday, February 7, 2024 4:48:56 AM