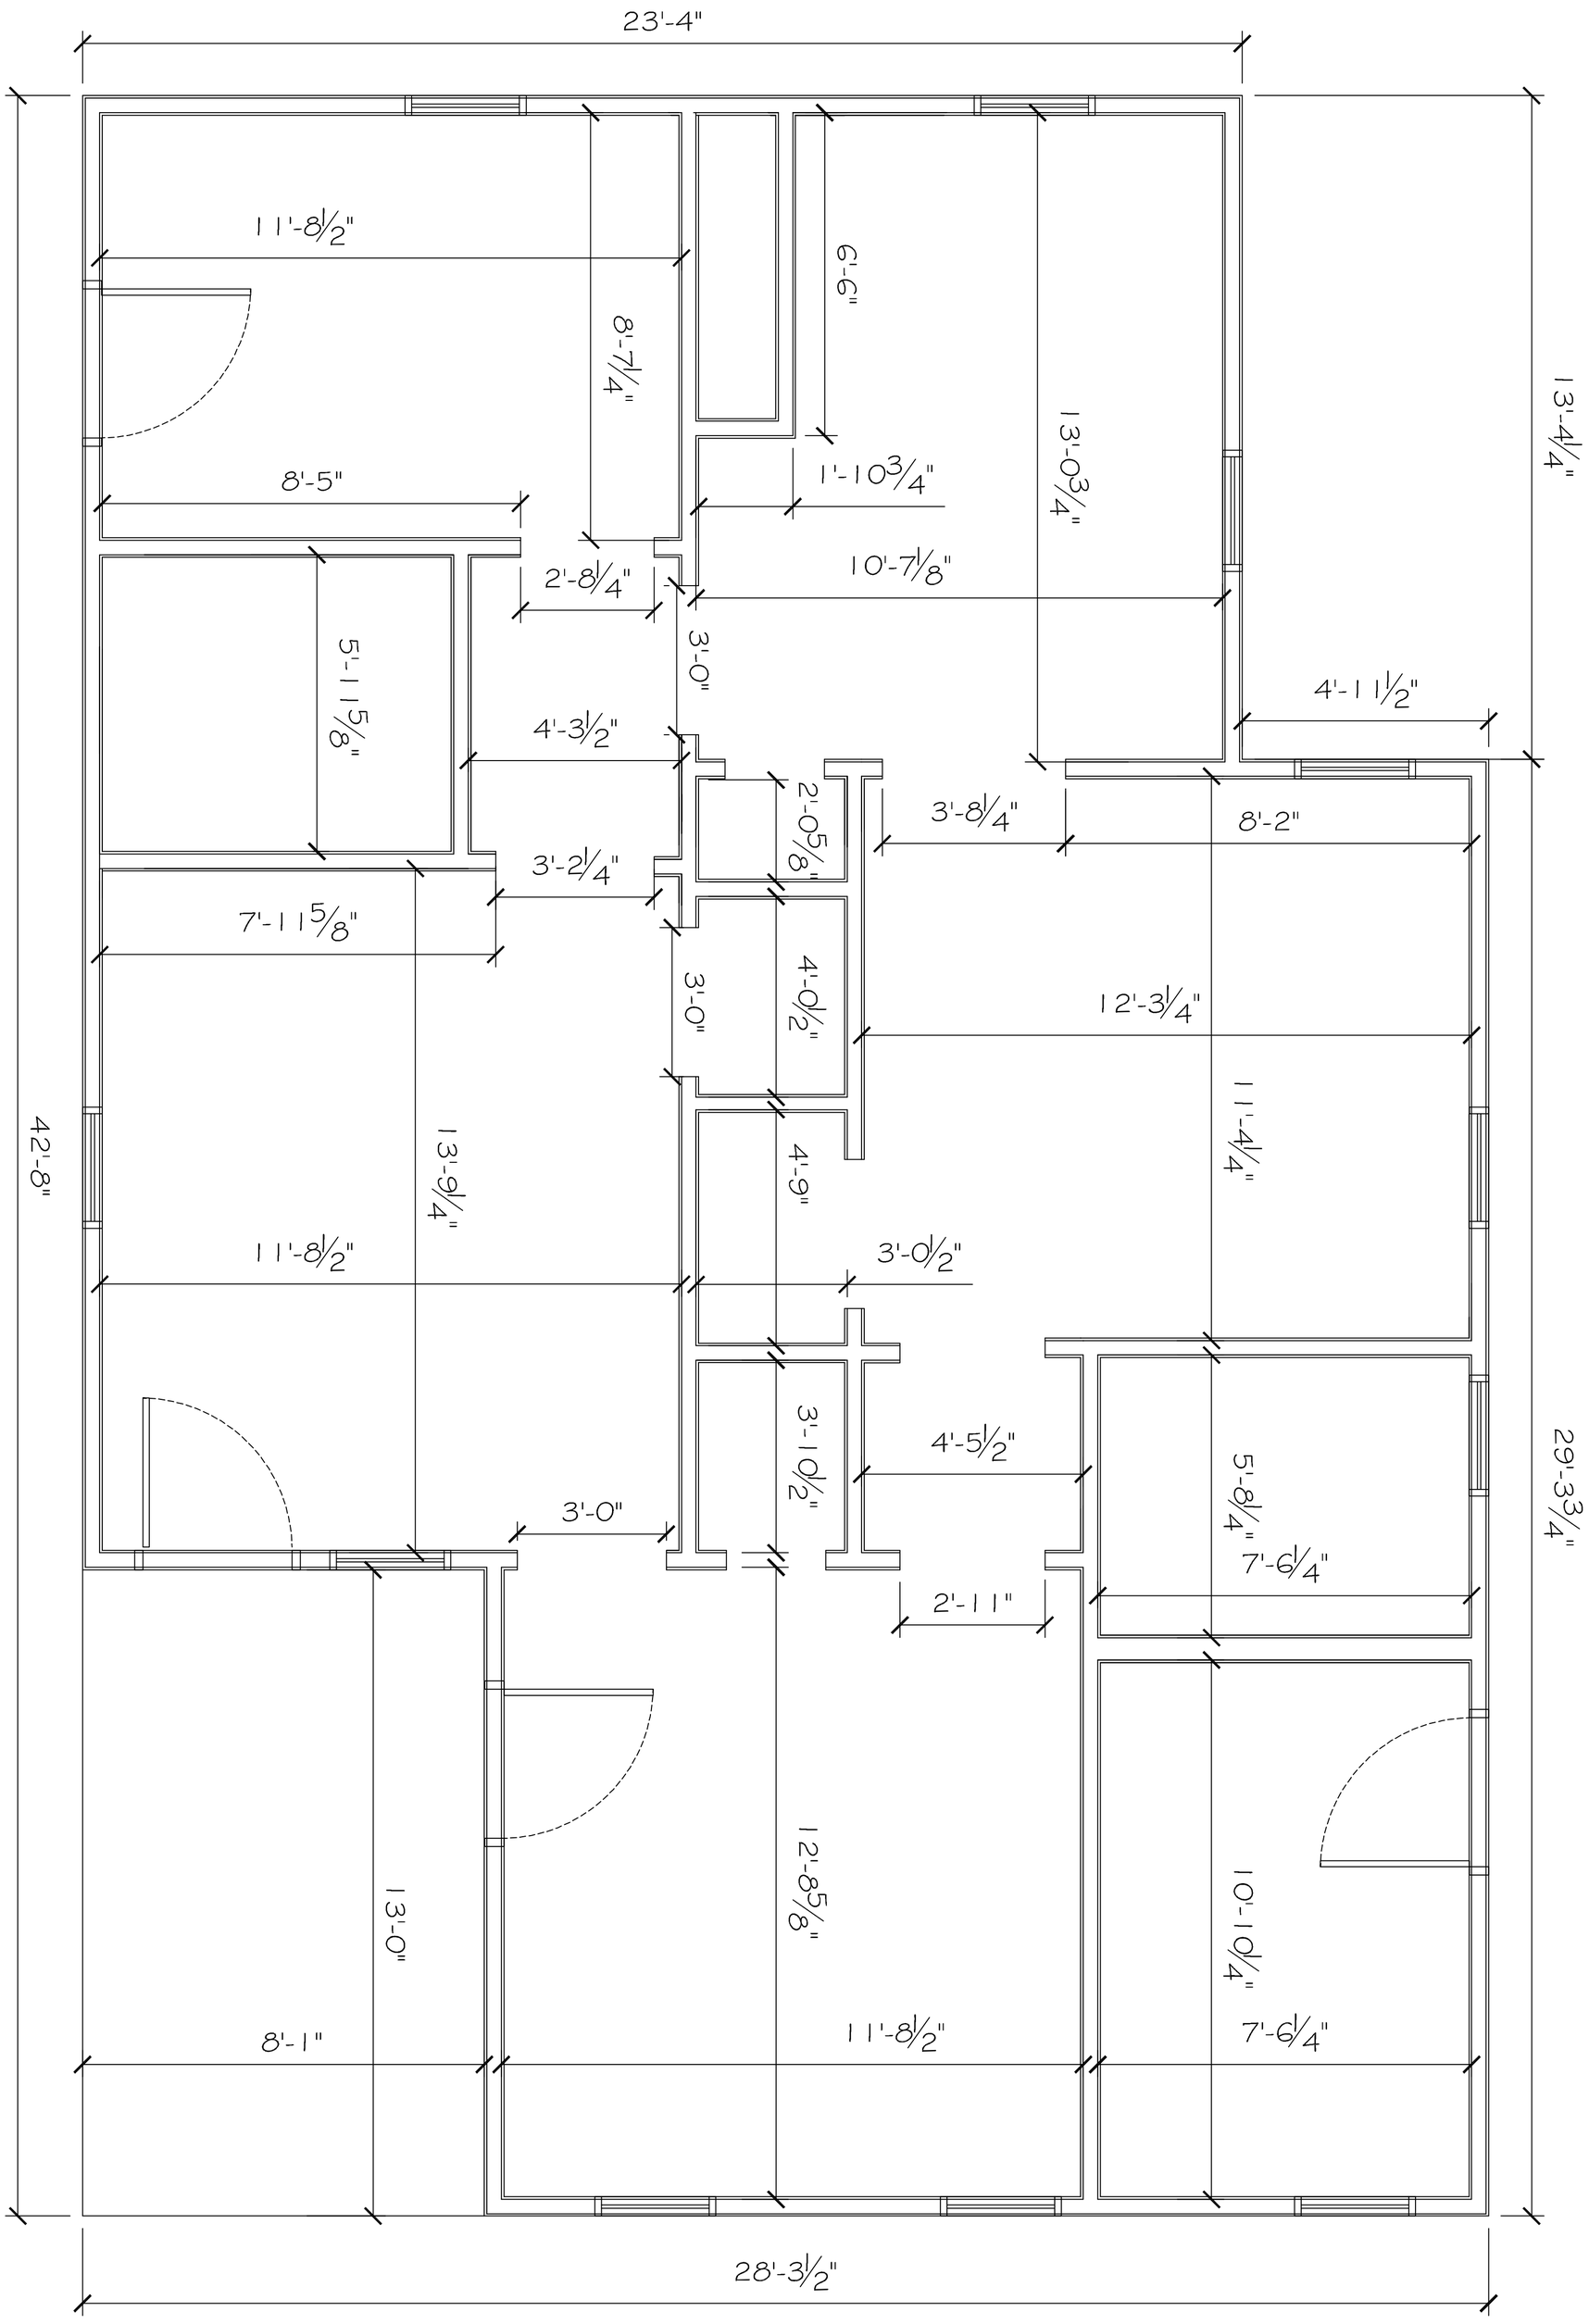

1 FLOOR PLAN
SCALE: 1/2" = 1'-0"

SHEET No: 09 of 16

DRAWING NUMBER: A1

SHEET TITLE: FLOOR PLAN

KAUFMANN
COMMERCIAL BLDG

FREMAUX AVENUE
SLIDELL, LA 70458

JOB No:	2216	DATE:	10-16-14
DRAWN BY:	JTL	CHECKED BY:	CKD

The above drawings and specifications, designs and arrangements represented thereby are and shall remain the property of Dammon Engineering, and no part thereof shall be copied, disclosed to others, or used in connection with any work or project other than the specific project for which the have been prepared and developed without written consent of Dammon Engineering. Visual contact with these drawings or specifications shall constitute conclusive evidence of acceptance of these restrictions.

SEAL:

REVISIONS

#	DESCRIPTION	DATE

DAMMON
ENGINEERING, INC.
Architects & Engineers
Chief Architect: Kevin J. Kinchen, NCARB
Chief Engineer: Brian Mistich, PE
554 Old Spanish Trail
Slidell, LA 70458
www.dammonengineering.com
info@dammonengineering.com
PH: 985.649.5832
F: 985.641.5950