BLDG CODE INFORMATION

1. OCCUPANCY TYPE (BUSINESS)
2. CONSTRUCTION TYPE (VB)
3. OCUPANCY LOAD 1000 SQ.FT. / 100 = (10 OCCUPANTS)
4. EXIT REQUIRMENTS (2)

GENERAL FLOOR PLAN NOTES

1. DIMENSIONS ARE FINISH SURFACE TO STUD SURFACE UNLESS OTHERWISE NOTED.
2. REFER TO SHEET G1 FOR TYPICAL MOUNTING HEIGHTS AND REQUIRED ADAAG FLOOR CLEARANCES.

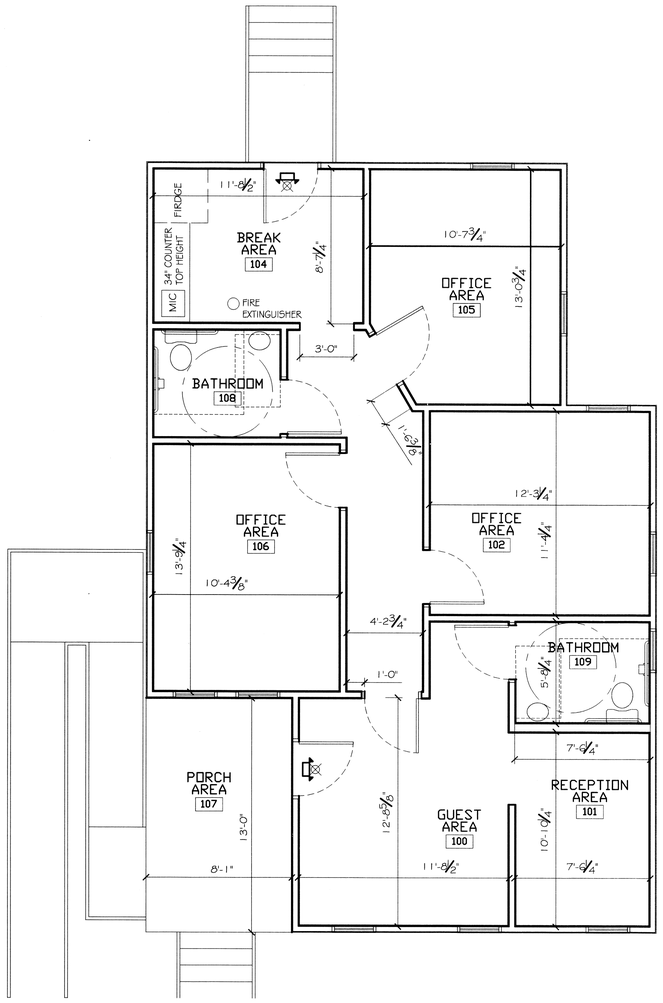

1 FLOOR PLAN
SCALE: 1/4" = 1'-0"

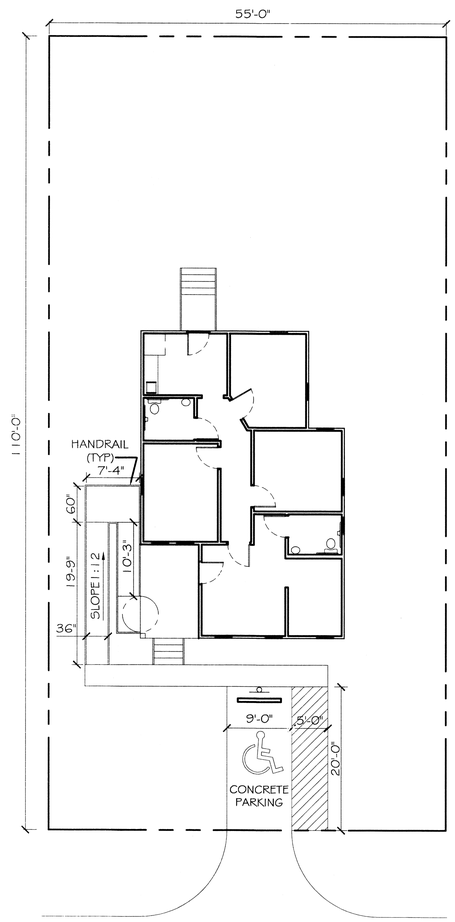

FREMAUX AVE

1 SITE PLAN
SCALE: 1"=10'

DAMMON ENGINEERING, INC.
Architects & Engineers
www.dammonengineering.com
info@dammonengineering.com
PH: 985.649.5832
F: 985.641.5950

Chief Architect: Kevin J. Kinchen, NCARB
Chief Engineer: Ken Mestich, PE
554 Old Spanish Trail
Slidell, LA 70458

REVISIONS

#	DESCRIPTION	DATE

SEAL:

KEVIN J. KINCHEN
Reg. No. 35301
STATE OF LOUISIANA
REGISTERED ARCHITECT

12/8/14

SIV PROPERTIES
442 FREMAUX AVE
SLIDELL, LA 70458

JOB No: 2014 | DATE: 12-03-14 | CHECKED BY: KJK
DRAWN BY: CKD

SHEET TITLE:
SITE PLAN
& FLOOR PLAN

DRAWING NUMBER:
A-1

SHEET No: 02 of 02