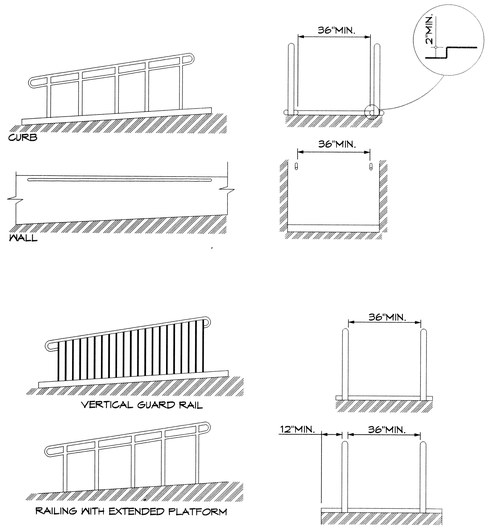

EDGE PROTECTION & HANDRAIL EXTENSION

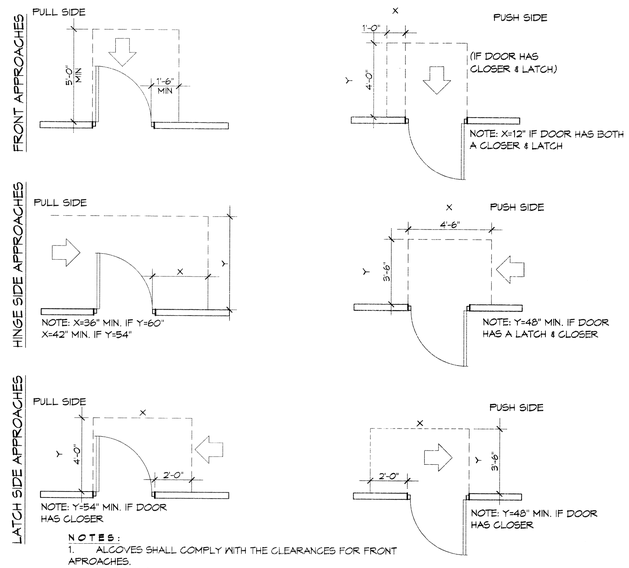

NOTES:

1. ALCOVES SHALL COMPLY WITH THE CLEARANCES FOR FRONT APROACHES.
2. DOOR HARDWARE SHALL BE THE LEVER TYPE.
3. DOORS SHALL HAVE A MAX. 8.5 LB. EXTERIOR, 5LB. INTERIOR, AND A MAX. 8.5 LB. EXTERIOR, 5 LB.

ADA DOORS

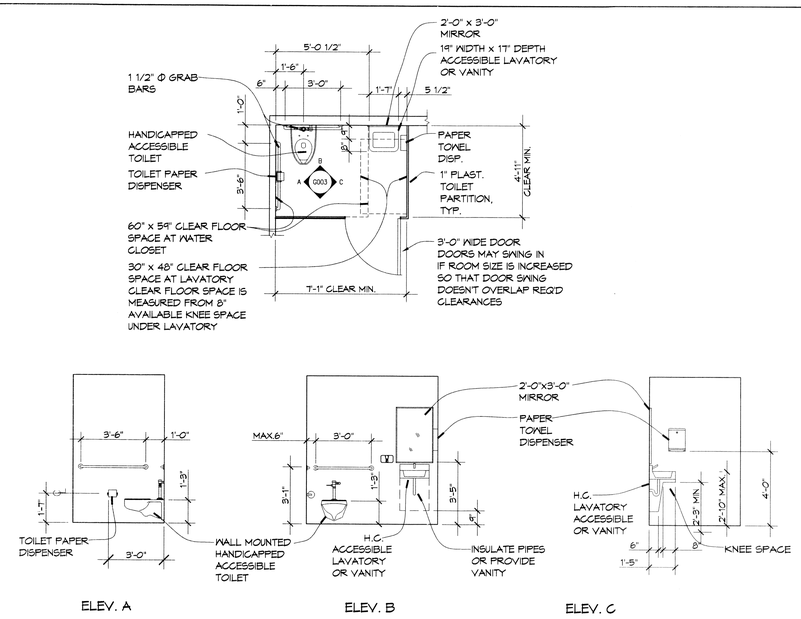

TYPICAL HCP BATHROOM

SCALE: 1/4 = 1'-0"

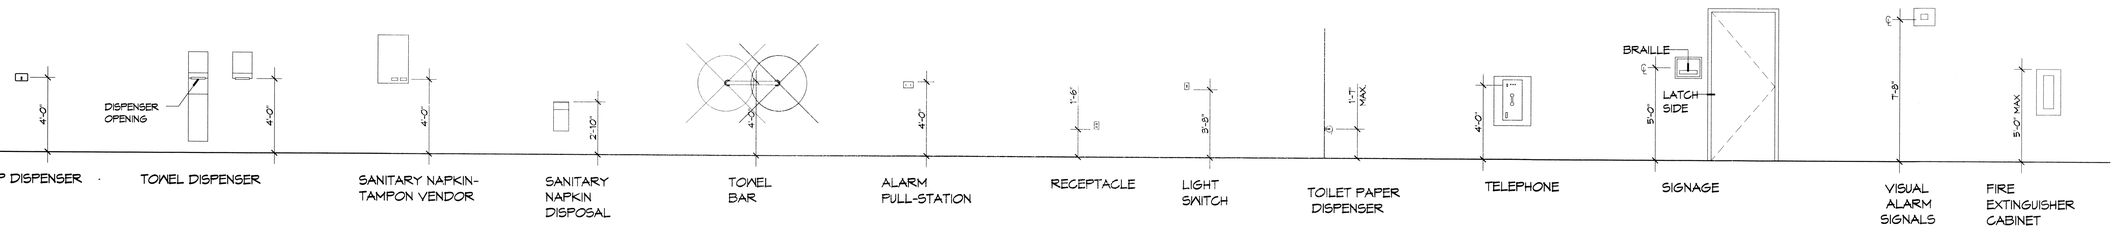

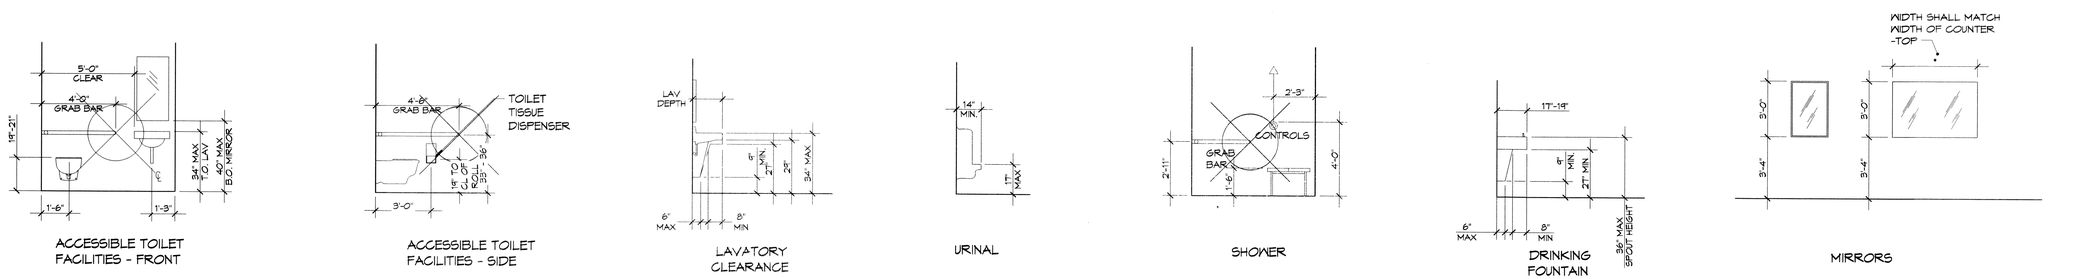

ADA MOUNTING HEIGHTS

DAMMON ENGINEERING, INC.
Architects & Engineers
www.dammonengineering.com
info@dammonengineering.com
Ph: 985.641.4200
F: 985.641.9930
Chief Architect: Kevin J. Kinchen, NCARB
Chief Engineer: Brian Mistich, PE
554 Old Spanish Trail
Slidell, LA 70458

#	DESCRIPTION	REVISIONS	DATE

SEAL:

These drawings & specifications are the property and copyright of Dammon Engineering, Inc. and shall not be used for any purpose not specifically agreed to in writing by Dammon Engineering, Inc. These drawings and specifications or copies thereof furnished by Dammon Engineering, Inc. are to be returned upon request. All reproductions of these drawings and specifications or copies thereof furnished by Dammon Engineering, Inc. must contain a notice of copyright in favor of Dammon Engineering, Inc.

SIV PROPERTIES
442 FREMAUX AVE
SLIDELL, LA 70458

JOB No: 2014 | DATE: 12-03-14
DRAWN BY: CKD | CHECKED BY: KJK

SHEET TITLE:
ADA INFORMATION

DRAWING NUMBER:
G-1

SHEET No: 01 of 02