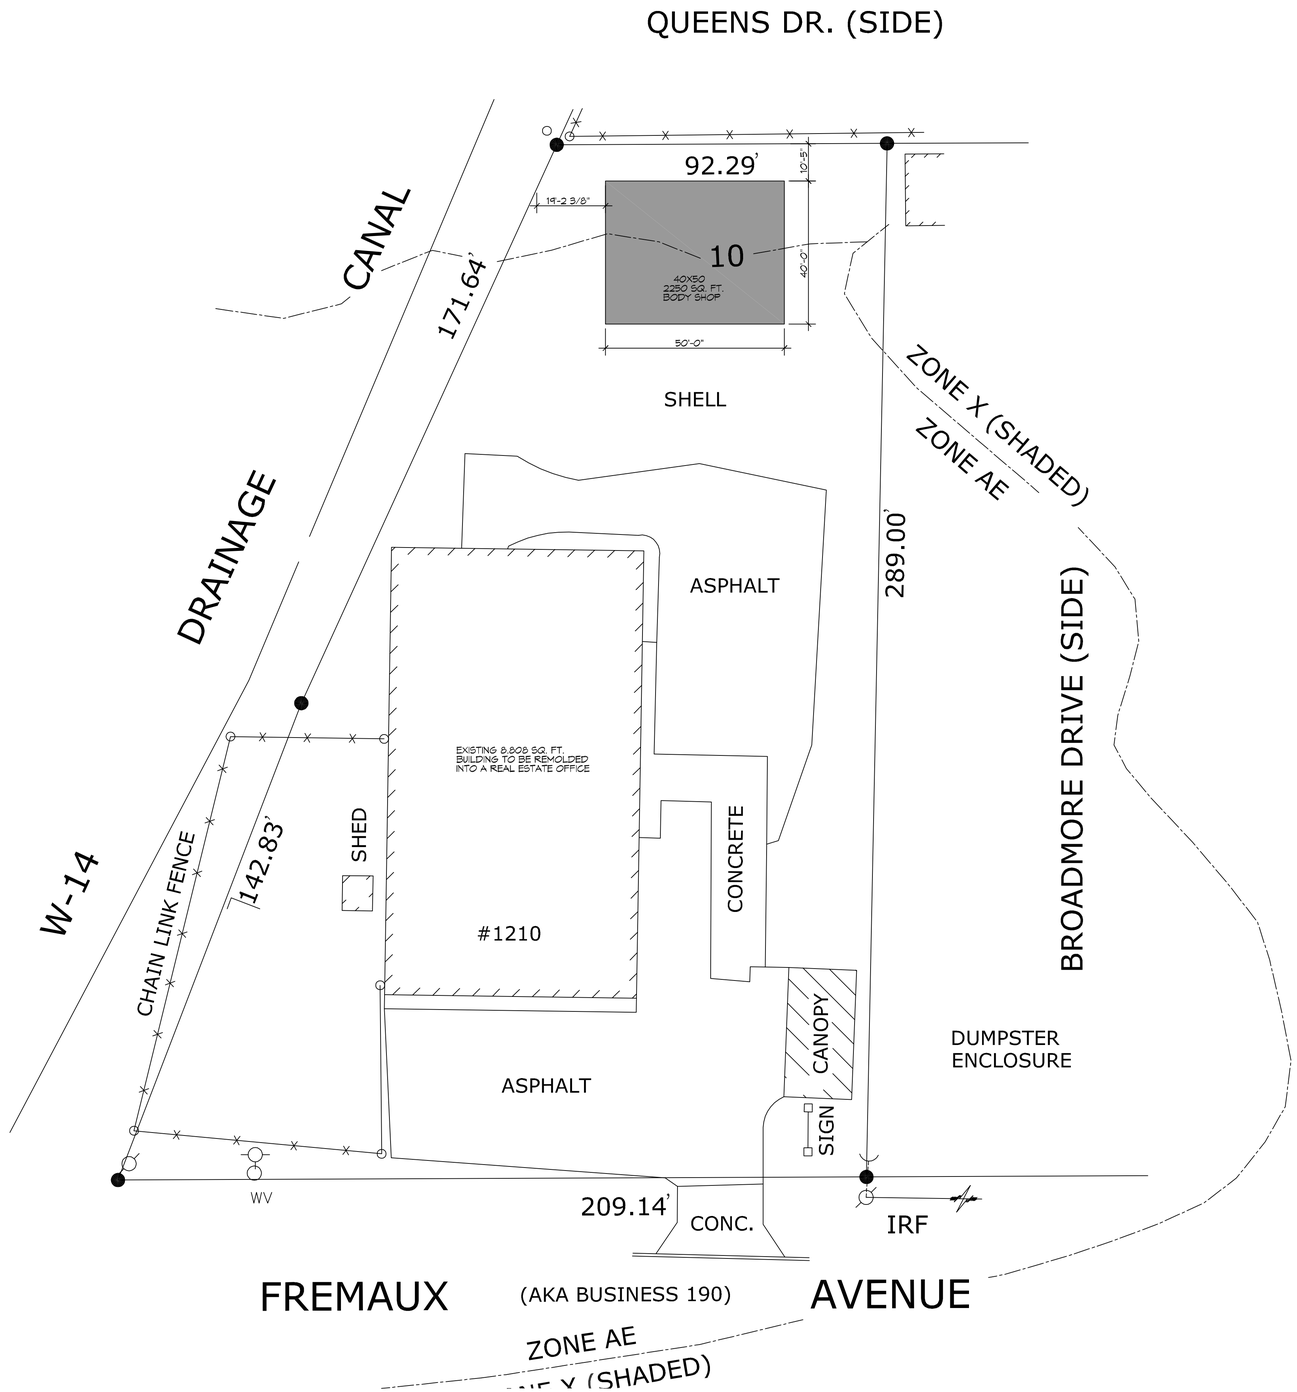

N

1 SITE PLAN
SCALE: 1" = 20'-0"

DAMMON ENGINEERING, INC.
LOUISIANA & MISSISSIPPI

www.dammonengineering.com
info@dammonengineering.com
PH: 985.649.5832

Chief Engineer: Brian Wisitch, PE
554 Old Spanish Trail
Slidell, LA 70458

REVISIONS

#	DESCRIPTION	DATE

SEAL:

NEW OFFICES
VERRI - LANLESS &
LANLESS
AUTOMOBILE
CUSTOMS
1210 FREMAUX AVE
SLIDELL, LA 70458

JOB No:	2020	DATE:	08-04-2020
DRAWN BY:	RLD	CHECKED BY:	CAD

THIS DRAWING AND ANY PART THEREOF, PROVIDED BY DAMMON ENGINEERING, INC. IS THE PROPERTY OF DAMMON ENGINEERING, INC. AND SHALL NOT BE REPRODUCED OR DISTRIBUTED TO OTHERS, OR USED IN CONNECTION WITH ANY WORK OR PROJECT OTHER THAN THE SPECIFIC PROJECT FOR WHICH IT HAS BEEN PREPARED AND DEVELOPED BY DAMMON ENGINEERING, INC. WITHOUT THE WRITTEN CONSENT OF DAMMON ENGINEERING, INC. © 2019 DAMMON ENGINEERING, INC. ALL RIGHTS RESERVED

SHEET TITLE:
SITE PLAN

DRAWING NUMBER:
C101

SHEET No: 3 of 1