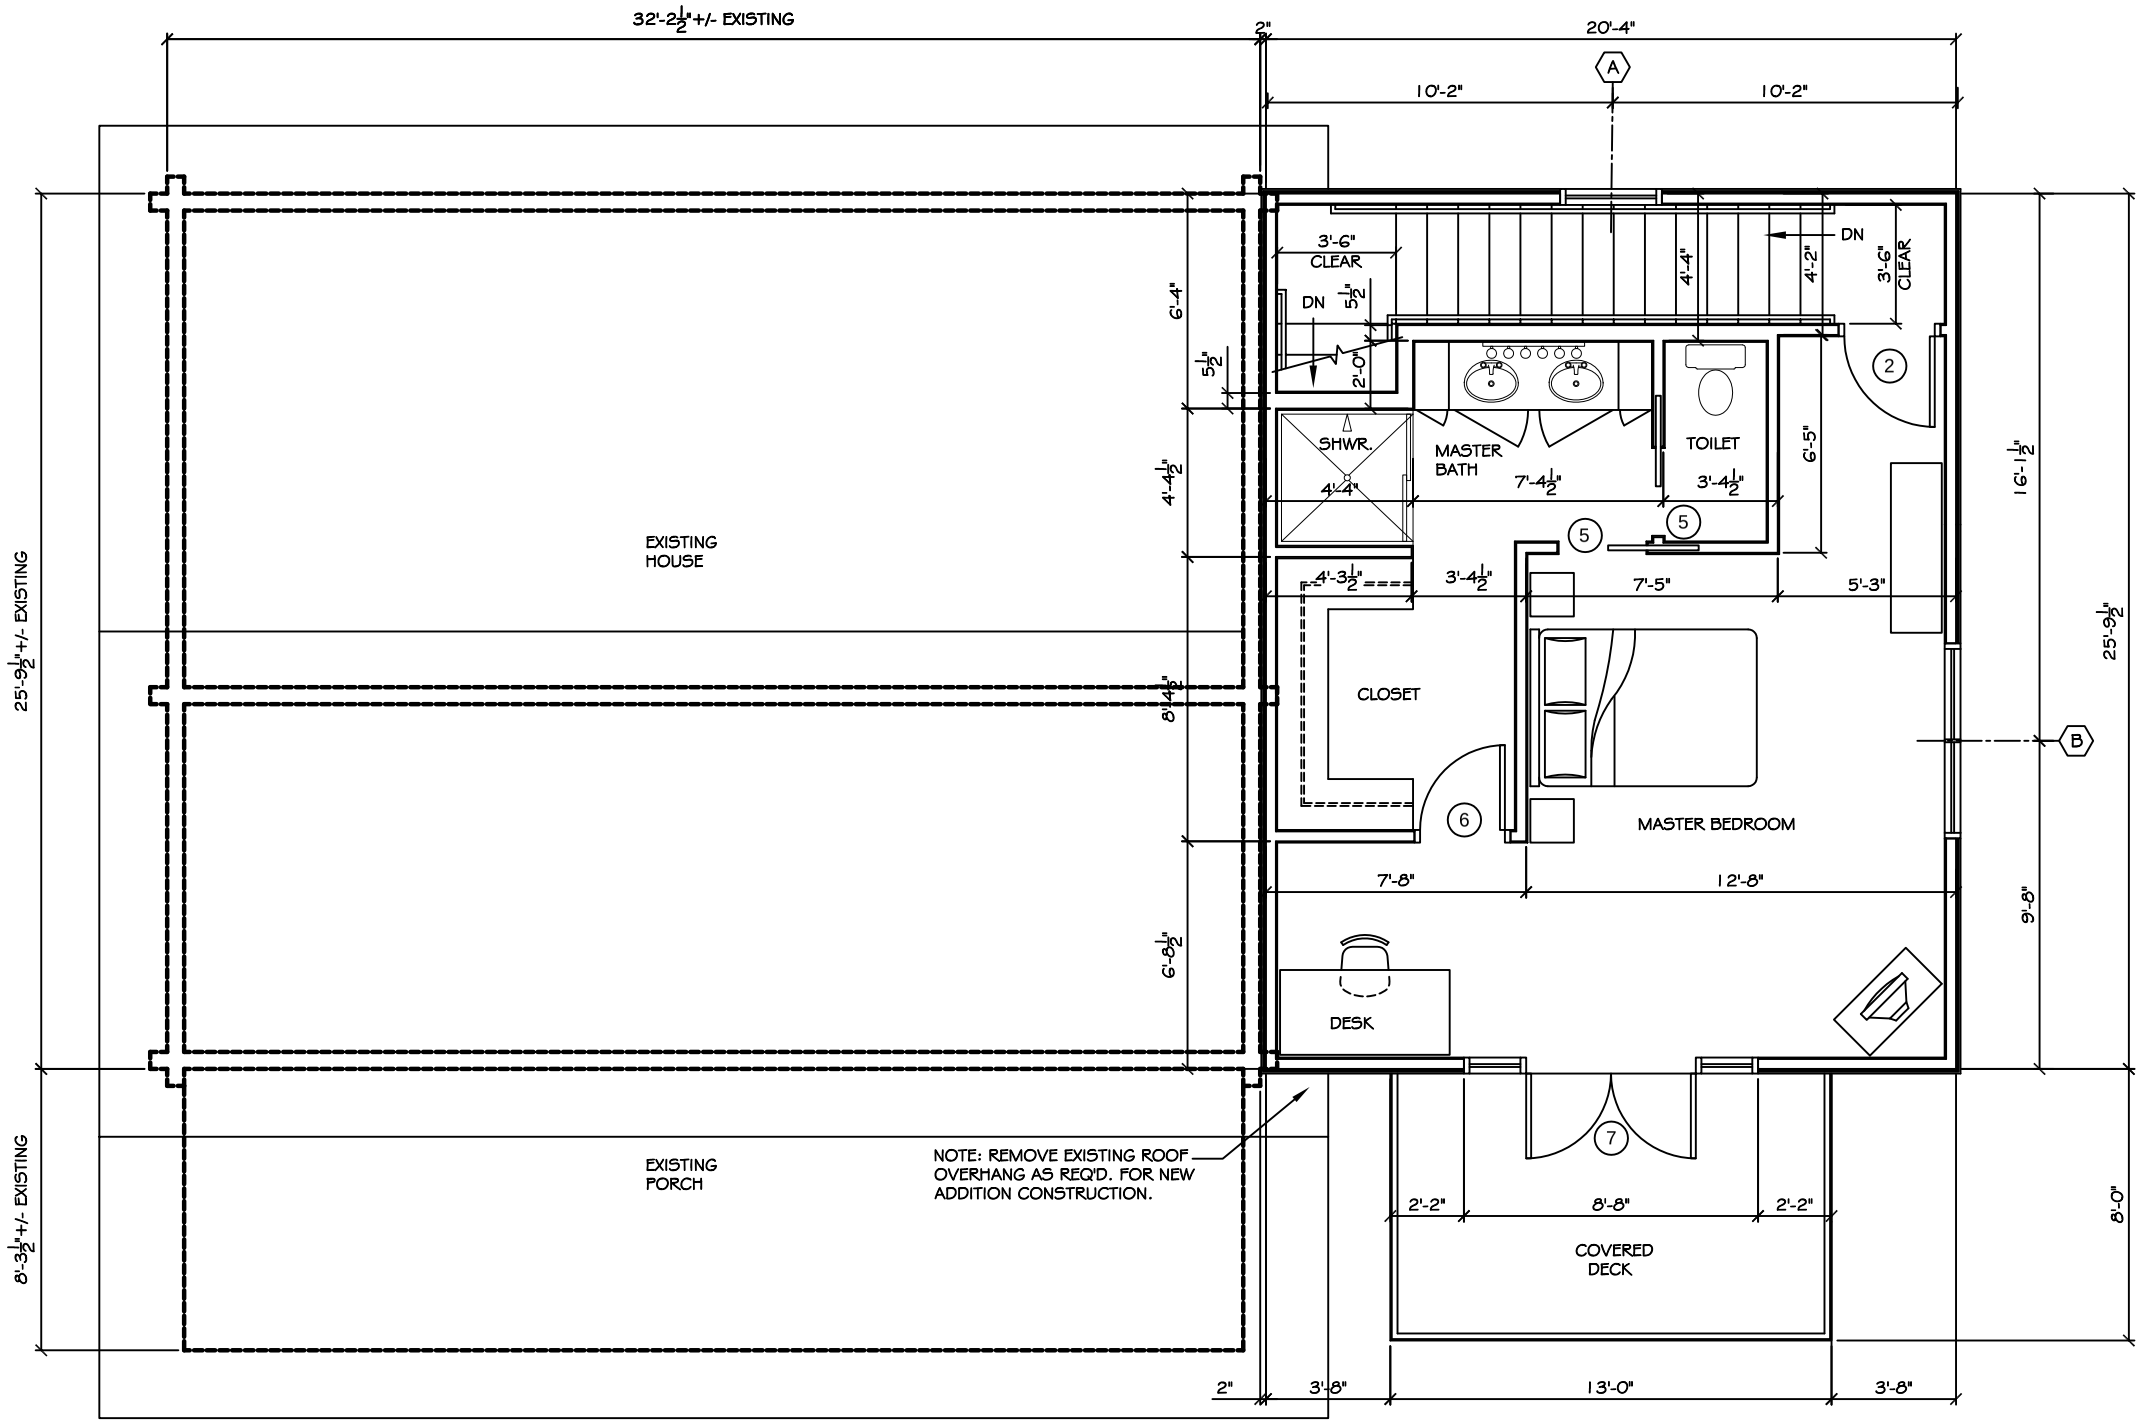

SECOND FLOOR PLAN

SCALE: 3/8"= 1'

LEGEND

- NEW WALL
- EXISTING WALL
- (#) NEW DOOR
- (A) NEW WINDOW

NOTE: ALL DIMENSIONS ARE TO FACE OF STUD OR OUTER SURFACE UNLESS OTHERWISE NOTED.

FLOOR PLAN NOTES:

1. DO NOT SCALE DRAWINGS. USE ONLY DIMENSIONS SHOWN ON DRAWINGS. IF DIMENSIONS ARE IN QUESTION, THE BUILDER SHALL BE RESPONSIBLE FOR OBTAINING CLARIFICATION BEFORE CONTINUING WITH CONSTRUCTION. BUILDER SHALL VERIFY ALL DIMENSIONS AND CONDITIONS AT JOB SITE.
2. BUILDER SHALL ESTABLISH FINISH FLOOR ELEVATIONS AS SHOWN IN DRAWINGS. BUILDER SHALL TAKE INTO ACCOUNT DESIGN INTENT, INCLUDING NUMBER OF STEPS, WATER TABLE MASONRY, ETC. BUILDER SHALL ALSO ASSURE THAT THERE IS ADEQUATE CLEARANCE BETWEEN FINISH GRADE AND ANY WOOD CONSTRUCTION.
3. WINDOW SIZES INDICATED ON PLANS ARE GENERIC SASH SIZES. OWNER WILL SELECT MANUFACTURER.
4. WALLS, CEILINGS, AND FLOORS OF ANCILLARY SPACES SUCH AS CLOSETS AND STORAGE AREAS SHALL MATCH THE ROOMS THEY SERVE UNLESS NOTED OTHERWISE.
5. COORDINATE LOCATIONS OF UTILITY METERS ON PLANS TO BE AWAY FROM PUBLIC VIEW AND MINIMIZE VISUAL IMPACT FROM ANY OTHER AREAS OF THE SITE. HOLD METERS AS LOW AS POSSIBLE TO ALLOW MORE EFFECTIVE SCREENING.
6. MOISTURE RESISTANT GYPSUM BOARD SHALL BE USED THROUGHOUT RESTROOMS.
7. BUILDER SHALL COORDINATE ALL SHELVING AND STORAGE REQUIREMENTS WITH OWNER.
8. CENTER PLUMBING FIXTURES IN SPACE PROVIDED UNLESS OTHERWISE NOTED. PROVIDE NOT LESS THAN THE FOLLOWING CLEARANCES FROM FINISHED WALL TO FIXTURES ON EITHER SIDE: LAVATORY = 15", TOILET = 18".

FINISH SCHEDULE

NAME	FLOOR						BASE				WALL						CEILING			REMARKS
	CONC. W/SEALER	WOOD	V.C.T.	CARPET	TILE PER OWNER	CERAMIC TILE	RUBBER BASE	WOOD	CERAMIC TILE	NONE	GYP.BD. PAINTED	CERAMIC TILE					GYP.BD. PAINTED	NONE		CEILING HEIGHT	NOTE: INSTALL MOISTURE RESISTANT GYPSUM BOARD (PAINTED) ON WALLS ABOVE CERAMIC TILE IN RESTROOMS/BATHROOMS WITH CERAMIC TILE TO 42" HEIGHT.
HALL				●			●				●						●			8'-0"	
STAIRWAY				●			●				●						●			VARIES	
BEDROOM 2				●			●				●						●			8'-0"	
CLOSET-B.R. 2			●							●	●						●			VARIES	
BEDROOM 3				●			●				●						●			8'-0"	
CLOSET-B.R. 3			●							●	●						●			8'-0"	
ELEC. CLOSET			●							●	●						●			8'-0"	
MASTER BEDROOM				●			●				●						●			VARIES	CEILING OPEN TO STRUCTURE
MASTER BATH						●			●		●						●			8'-0"	
TOILET						●			●		●						●			8'-0"	
CLOSET			●							●	●						●			8'-0"	
OFFICE AREA				●			●				●						●			VARIES	CEILING OPEN TO STRUCTURE

DAMMON
ENGINEERING, INC

CHIEF ENGINEER
EMMETT
DAMMON, P.E.

CHIEF ARCHITECT
ROBERT
WILTSE

1095 FLORIDA AVENUE
SLIDELL, LA. 70458
OFFICE: 985-649-5832
FAX: 985-641-5950

WEBSITE:
WWW.DAMMONENGINEERING.COM

EMAIL:
DAMMONENG@BELLSOUTH.NET

ARCHITECTURE

ENGINEERING

STUDIES

PLANNING

INVESTIGATION

EXPERT WITNESS

ADDITION TO
LOUIS NEFF
LOG HOME AT 21
LOG CABIN LANE
SLIDELL, LA

SECOND
FLOOR PLAN

REV:

SCALE: AS NOTED

JOB#: 2079

DATE: 10-11-10

SHEET 5

A-2

OF 12