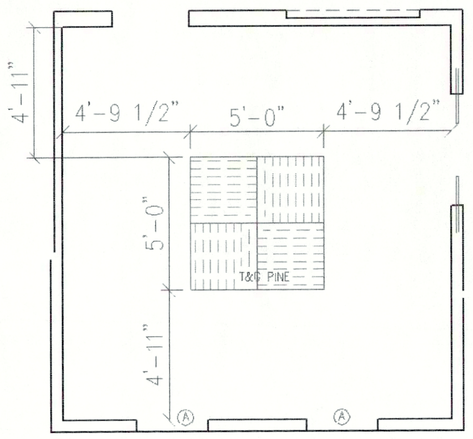

POP— UP

SHOWN WITH—OUT 2X8 CROSS

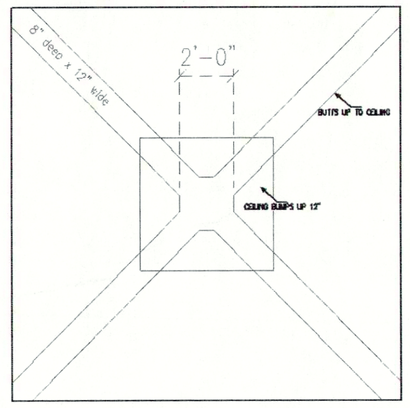

2X8 CROSS BOARDS

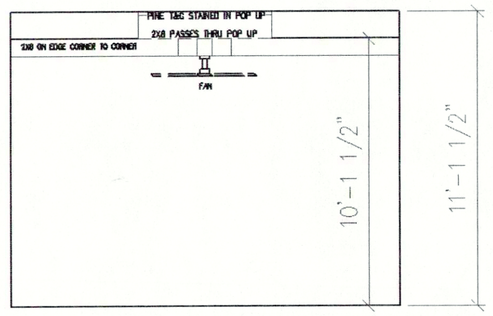

STUDY CEILING

1/4" = 1'

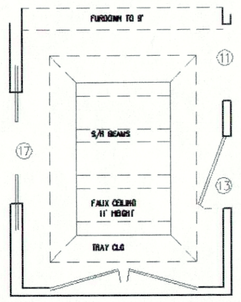

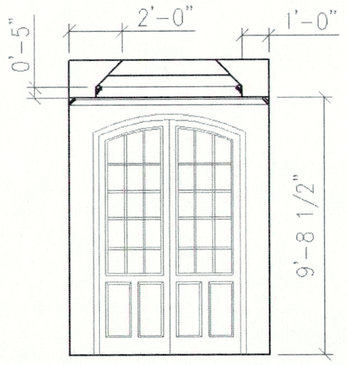

FOYER CEILING

1/4" = 1'

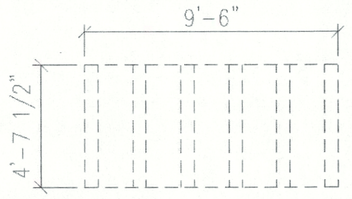

KITCHEN TOP VIEW

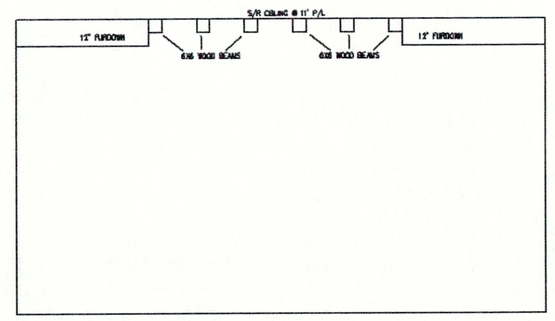

KITCHEN CEILING

1/4" = 1'

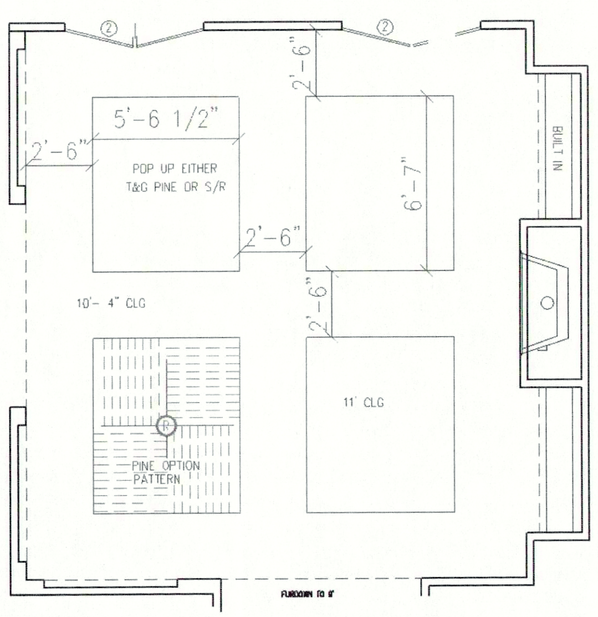

LIVING CEILING

1/4" = 1'

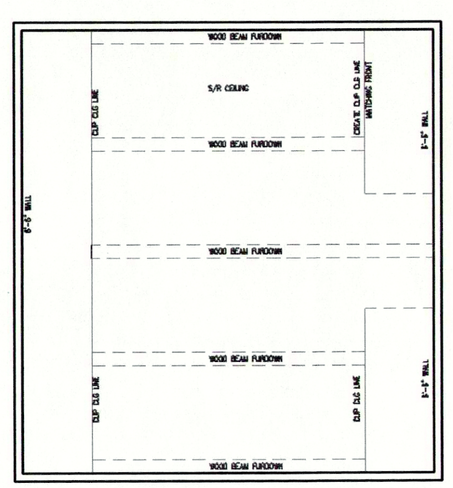

MEDIA TOP VIEW

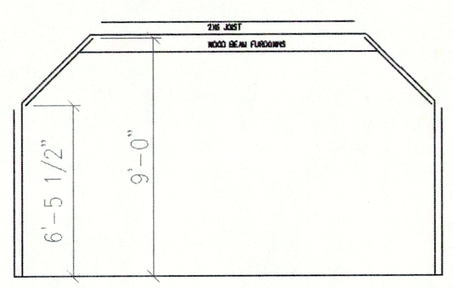

MEDIA ROOM CEILING

1/4" = 1'

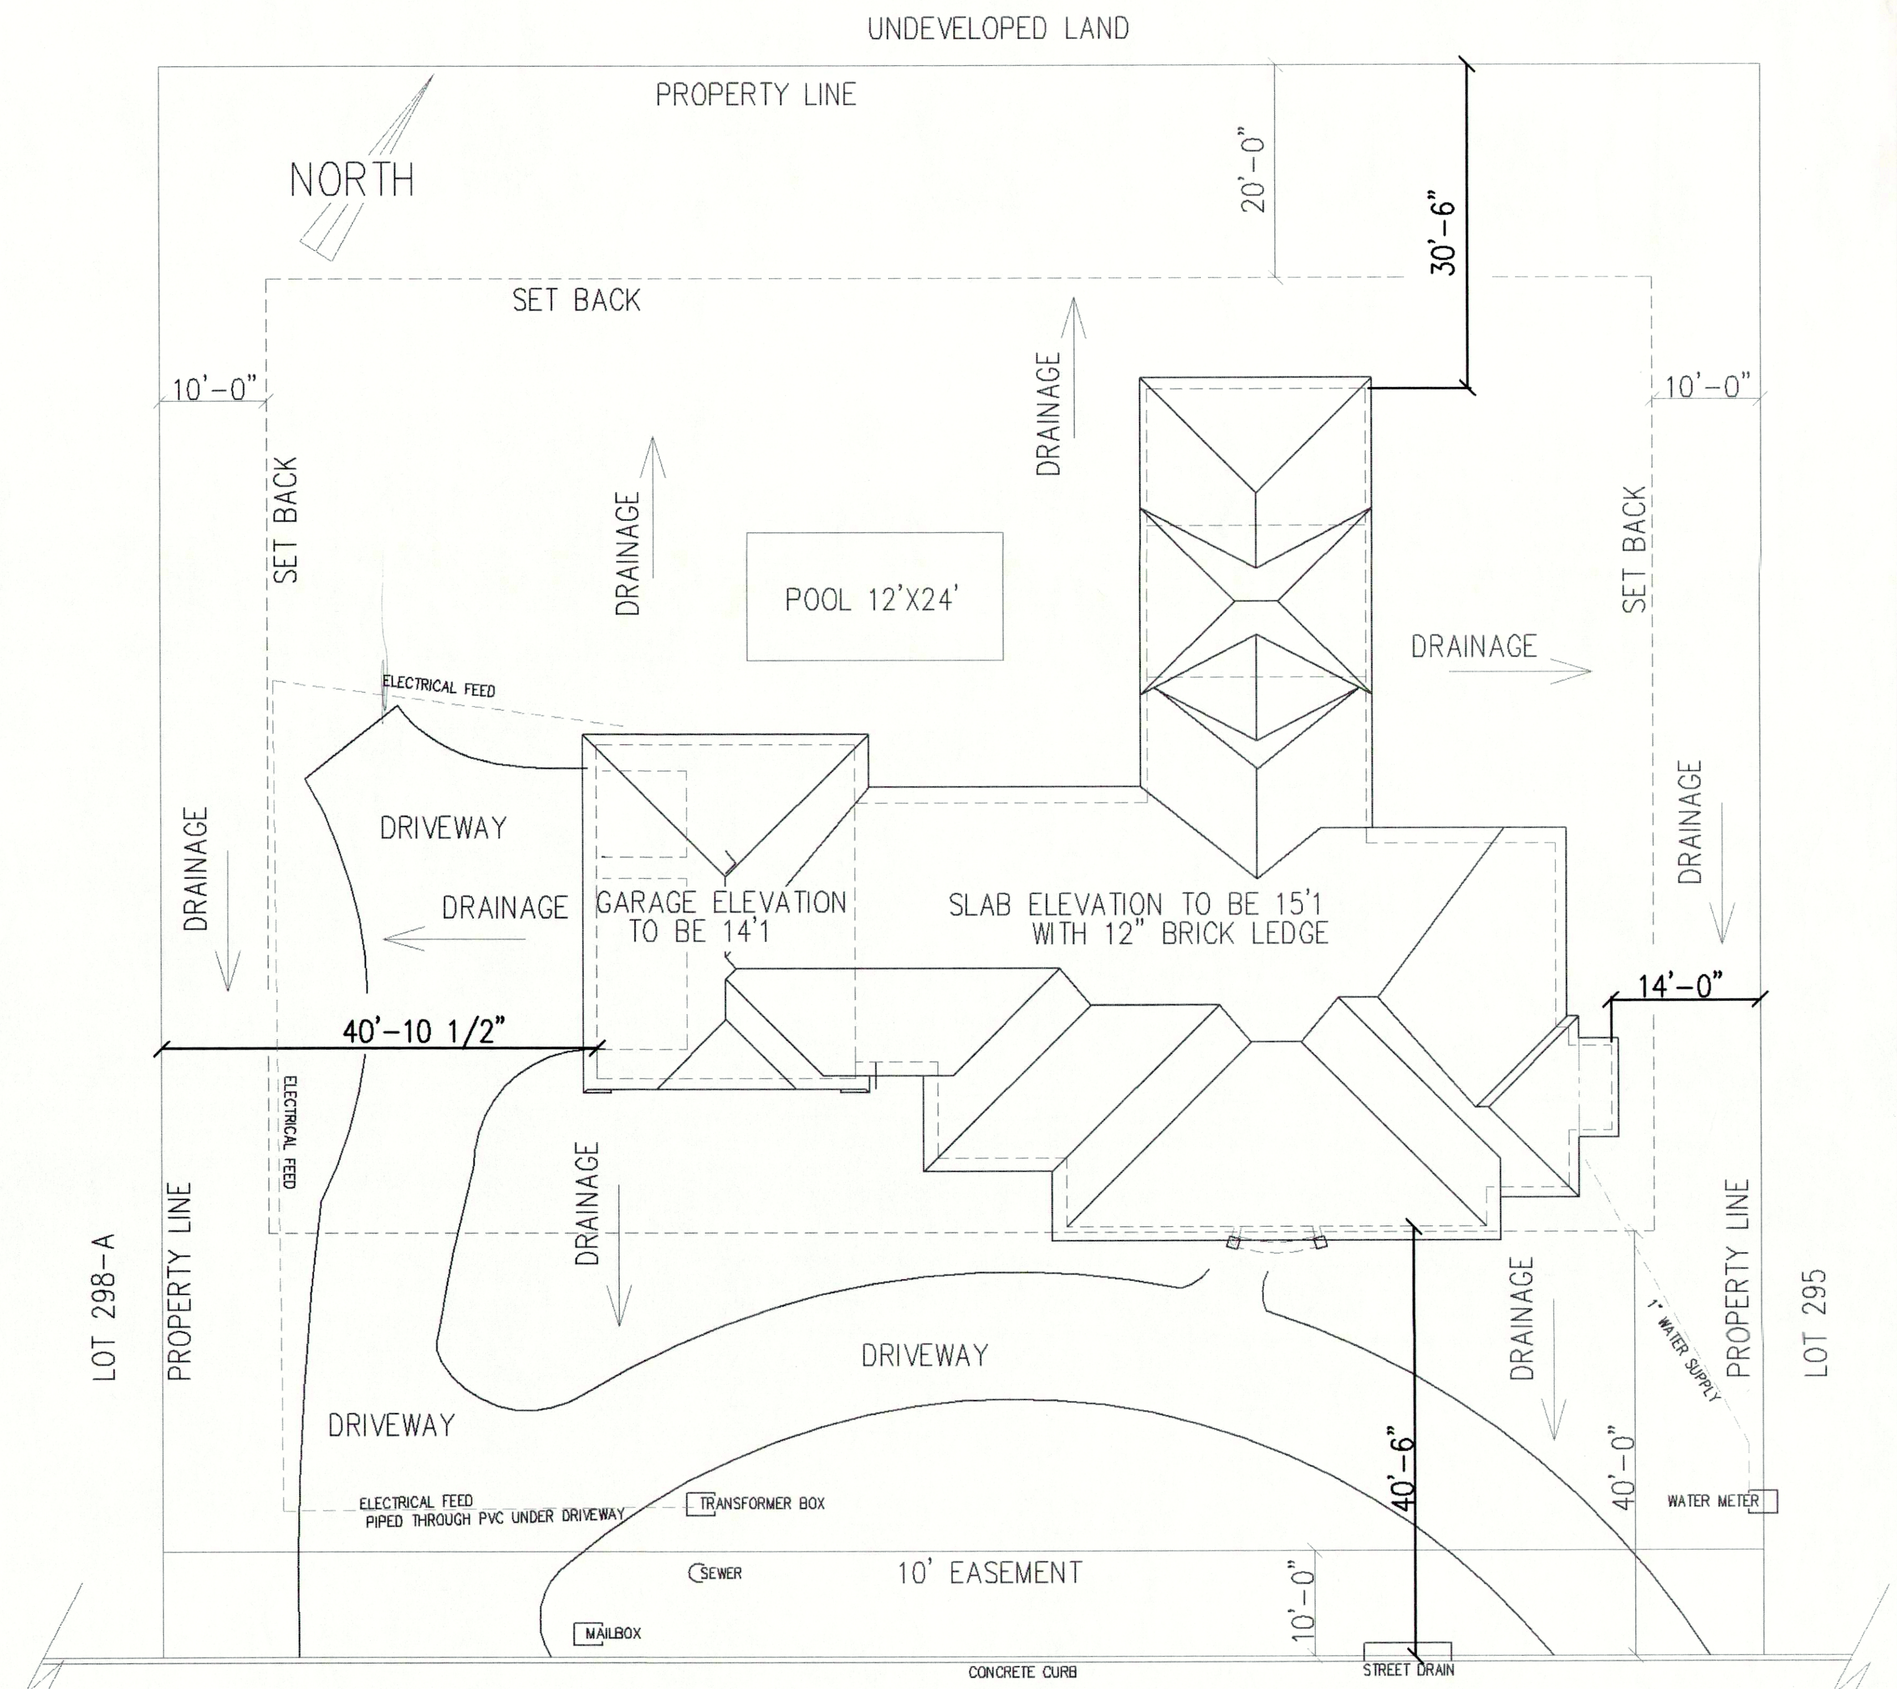

SOUTH CALAB COURT

PLOT & DRAINAGE

LASSERE CONSTRUCTION
Residential Owner & Contractor / Additions & New
www.lassereconstruction.com

RESIDENCE FOR: PATRICIA & RAY POSECAI		
SCALE: NOTED	APPROVED BY:	DRAWN BY: SCOTT LASSERE
DATE: JULY 15	S.E.L.	
TURTLE CREEK SLIDELL LA		SHEET 4 OF 5
CONTACT NUMBER: 985-445-7128		