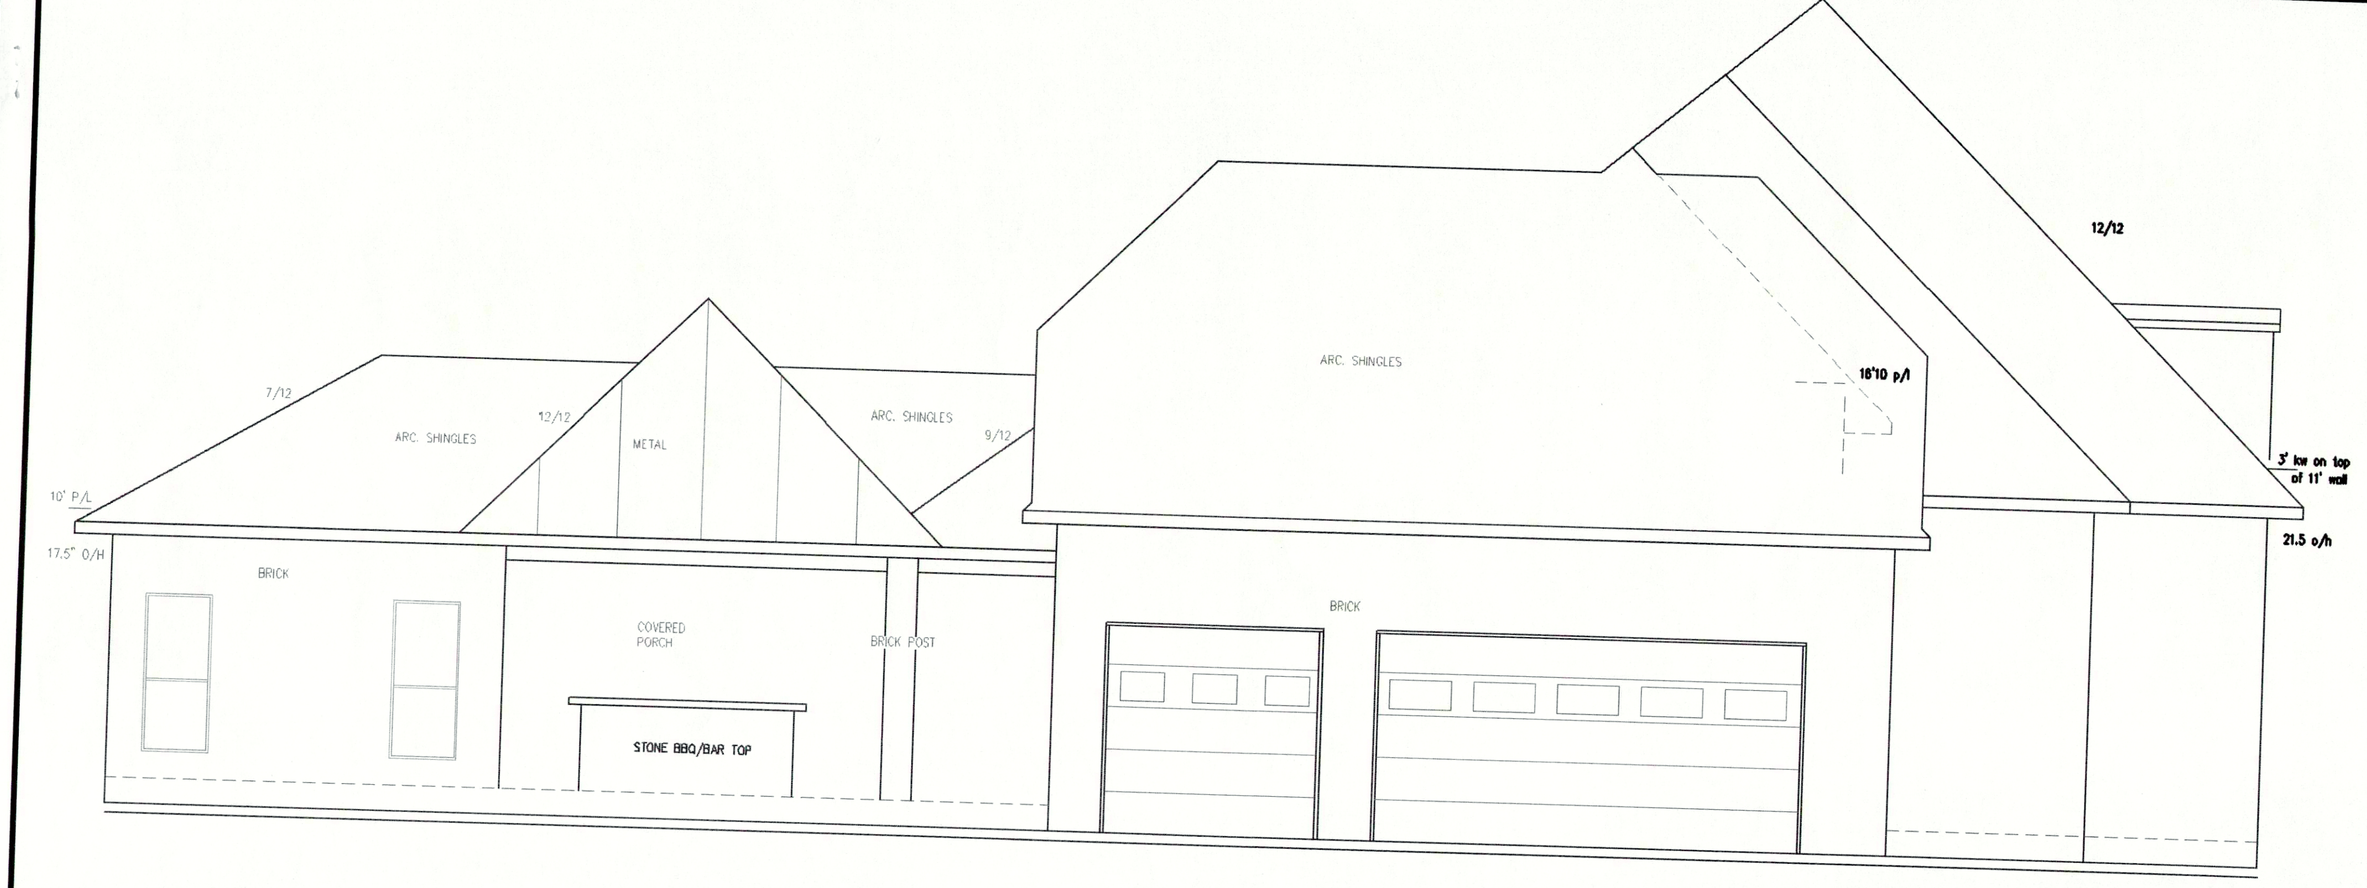

LEFT ELEVATION

1/4" = 1'

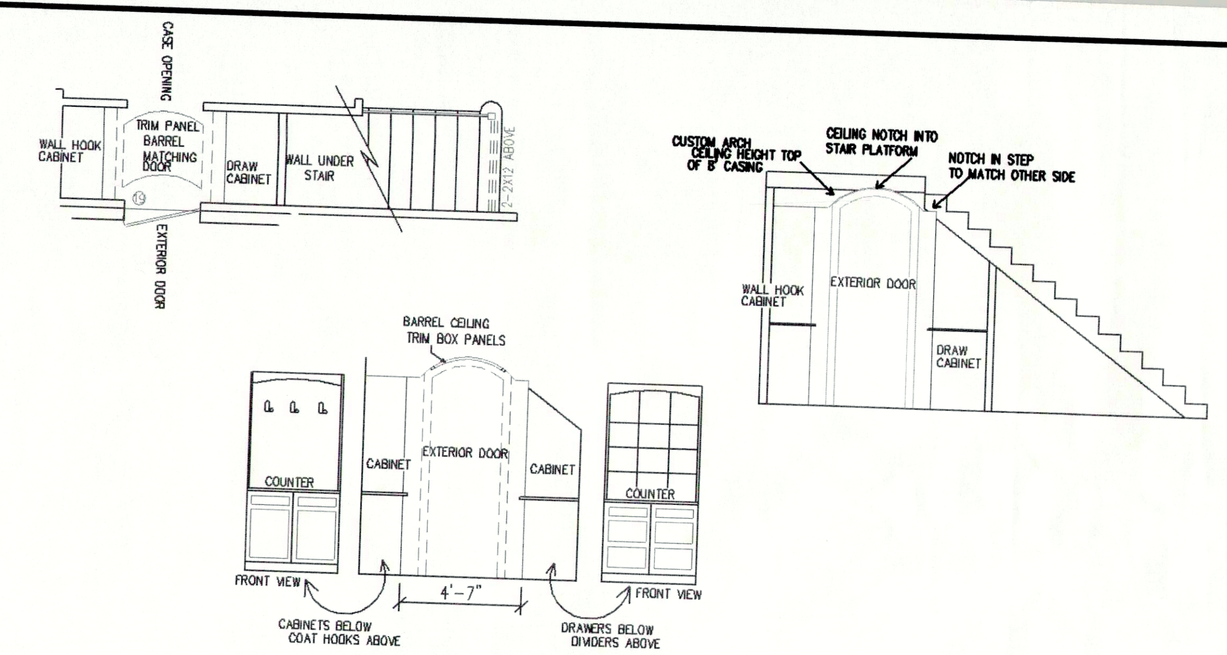

MUD ROOM DETAILS

1/4" = 1'

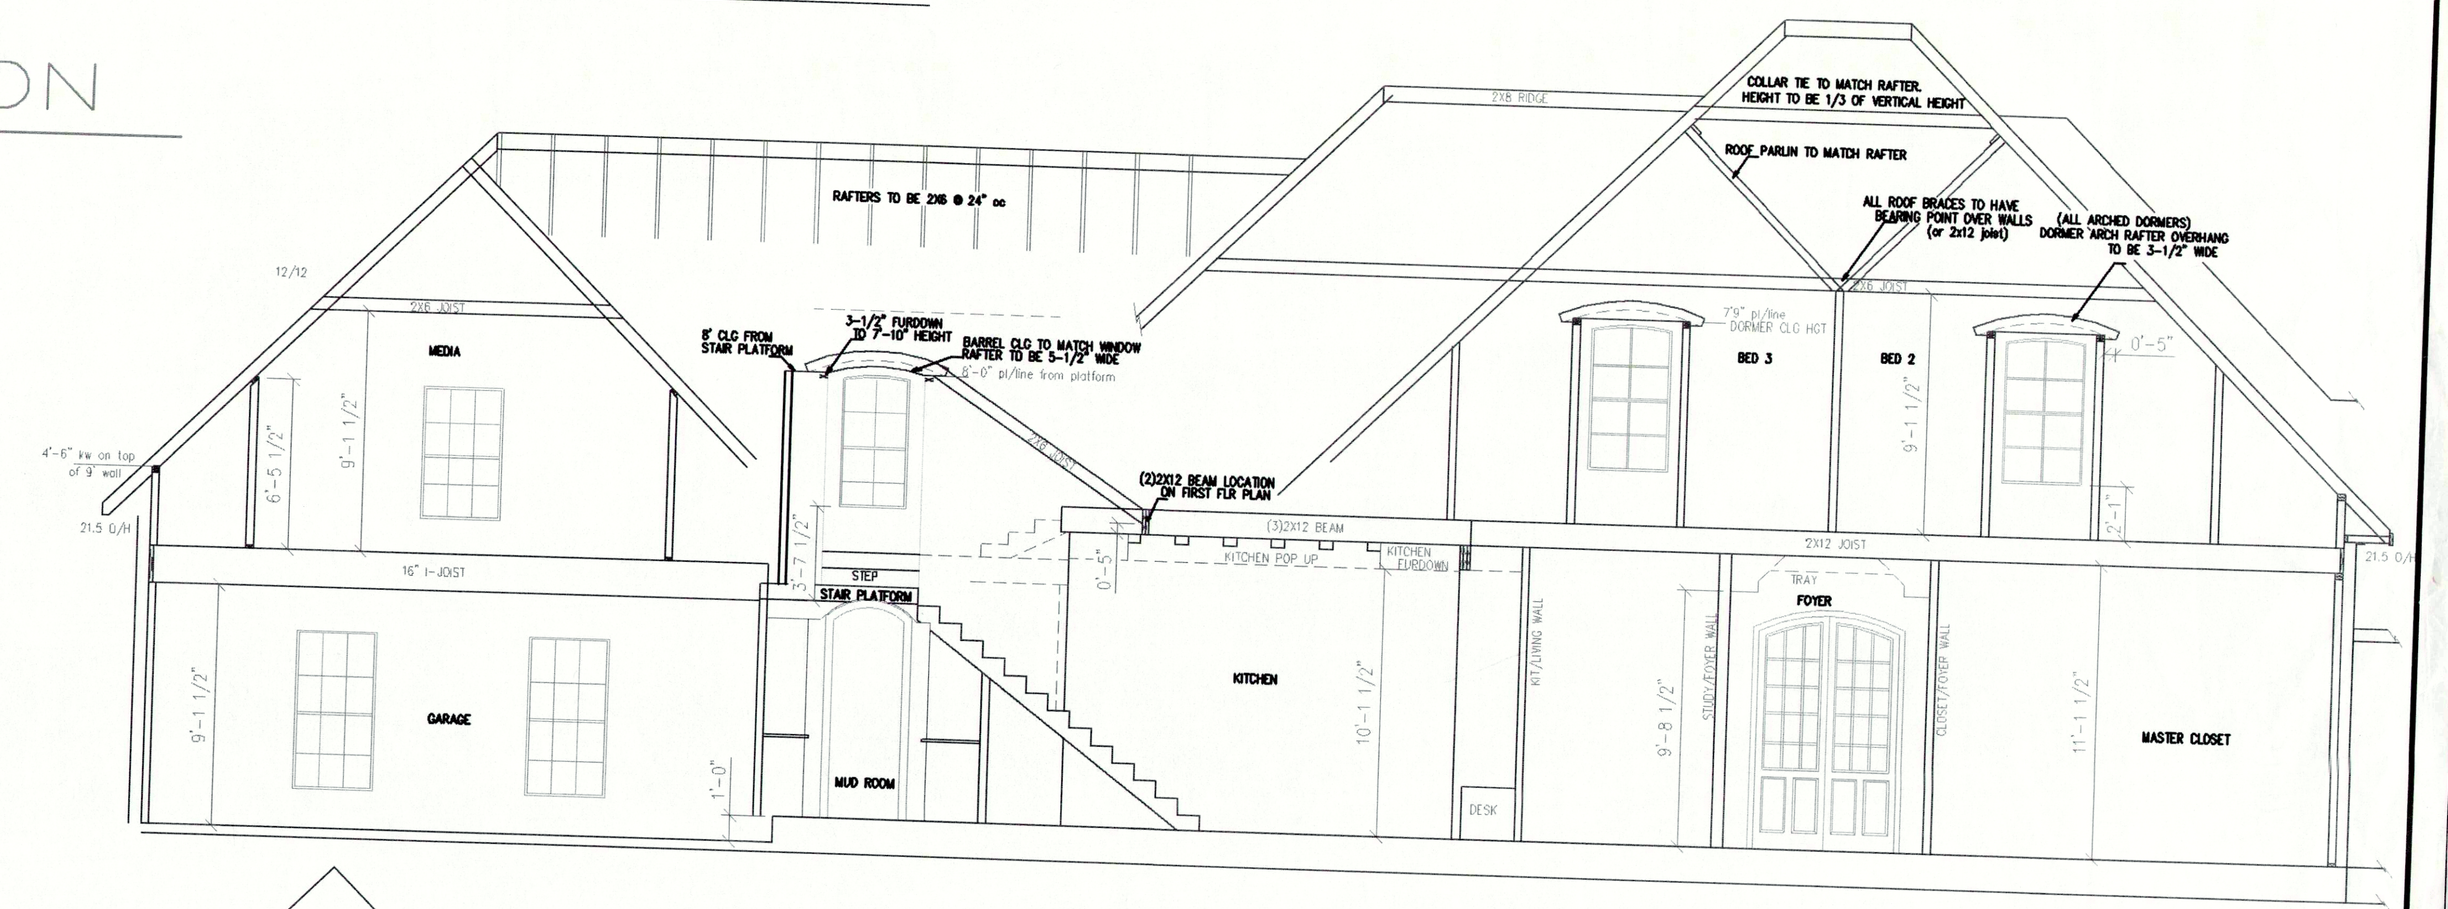

FRONT SECTION VIEW

1/4" = 1'

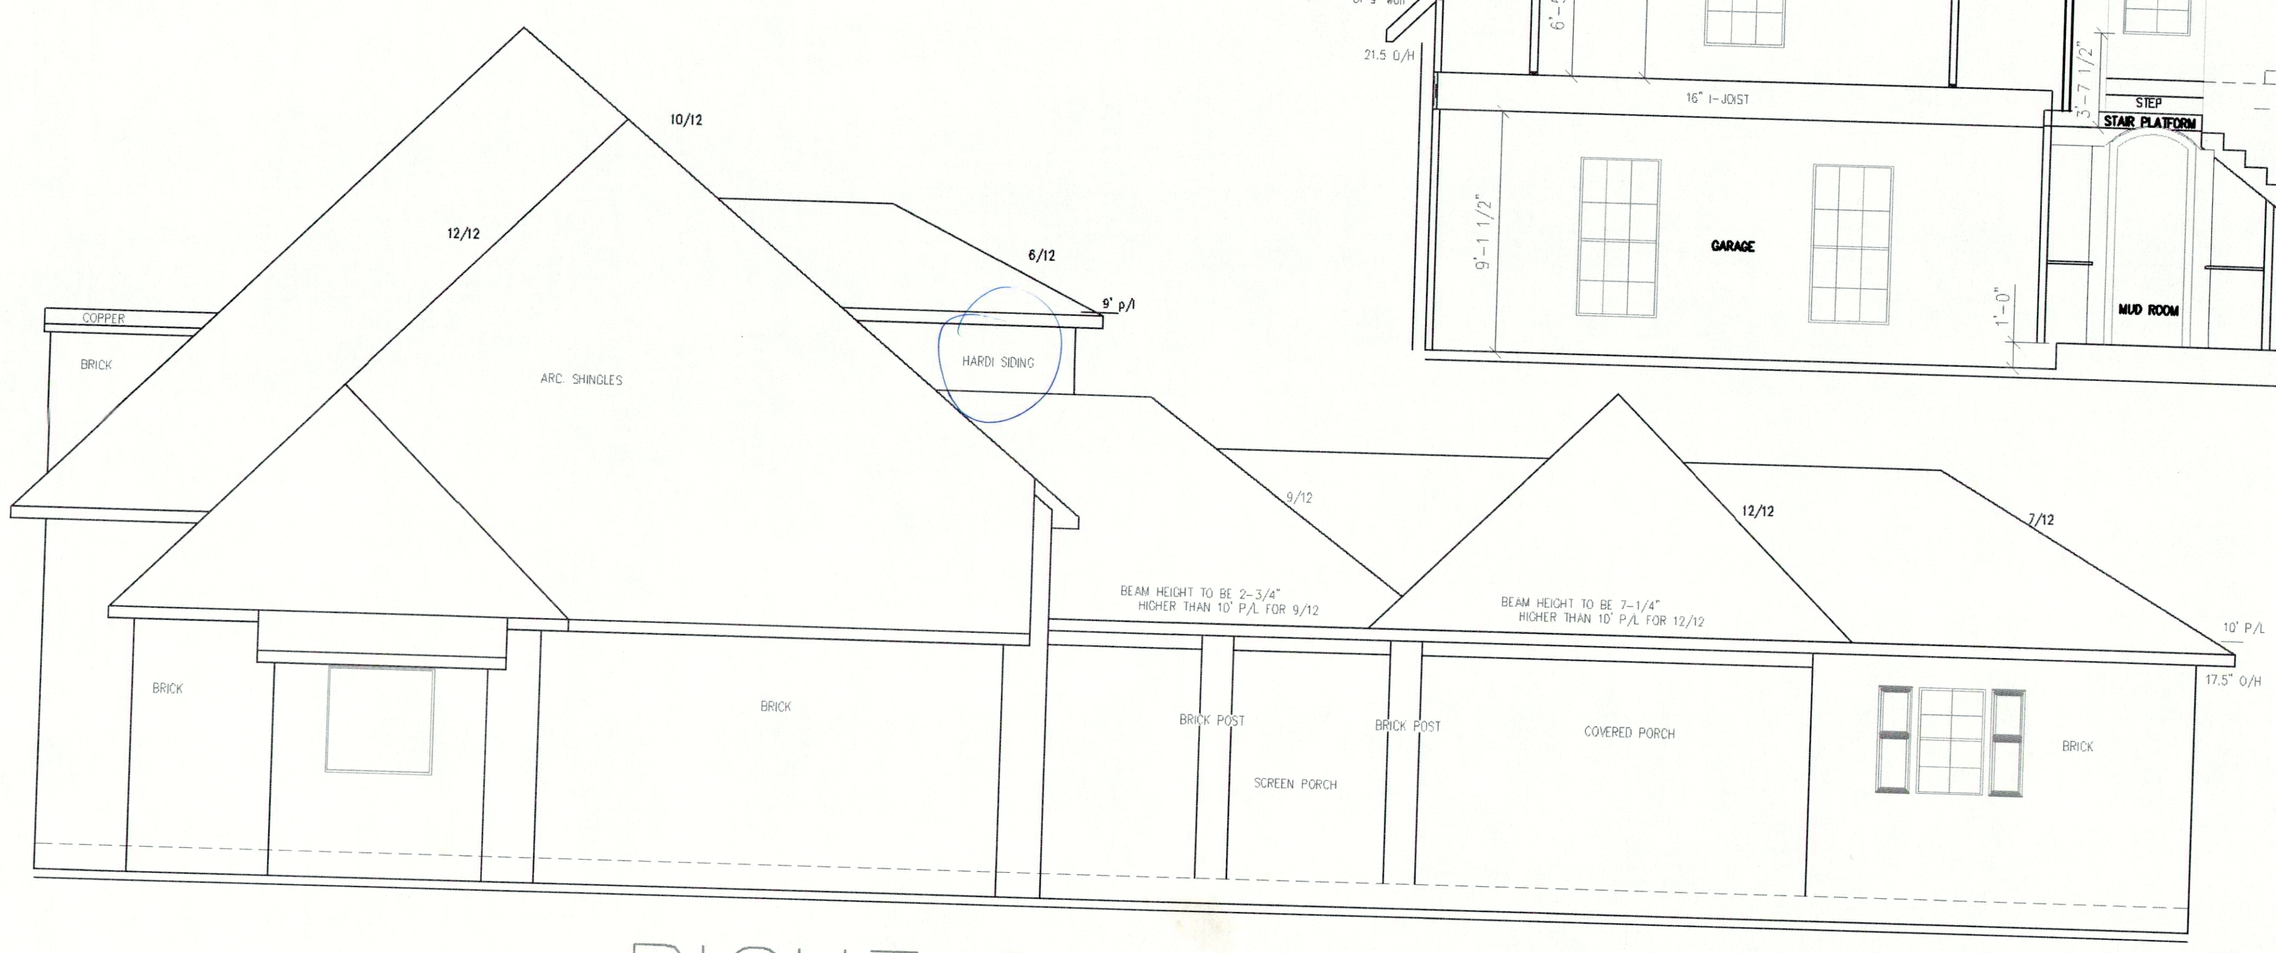

RIGHT ELEVATION

1/4" = 1'

LASSERE Residential Design & Construction · Mandeville & Slidell
LASSERE CONSTRUCTION
www.lassereconstruction.com

RESIDENCE FOR: PATRICIA & RAY POSECAI		
SCALE: NOTED	APPROVED BY:	DRAWN BY: SCOTT LASSERE
DATE: JULY 15	S.E.L.	
TURTLE CREEK SLIDELL LA		SHEET 5 OF 5
CONTACT NUMBER: 985-445-7128		