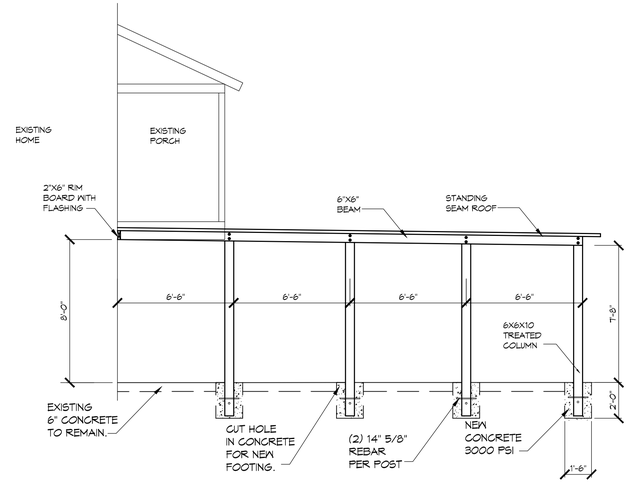

SIDE SECTION

SCALE: 1/2"=1'

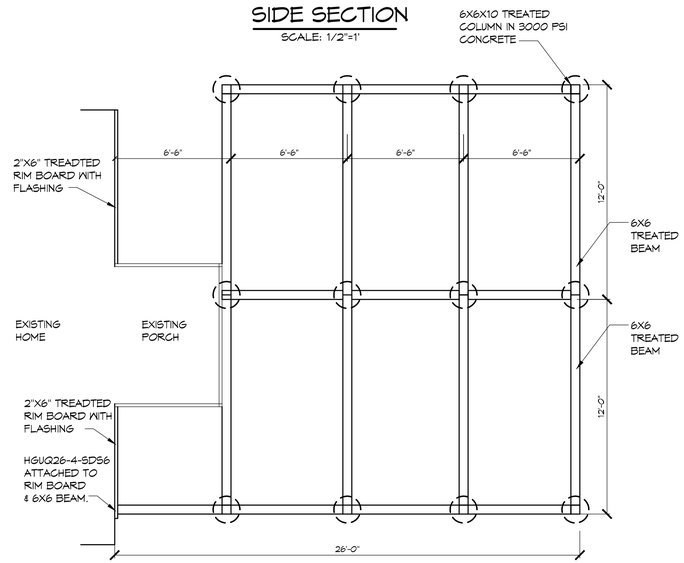

COLUMN/BEAM LAYOUT

SCALE: 1/2"=1'

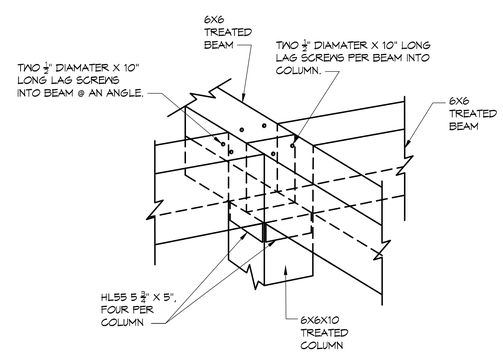

TYP. BEAMS ON COLUMN

N.T.S.

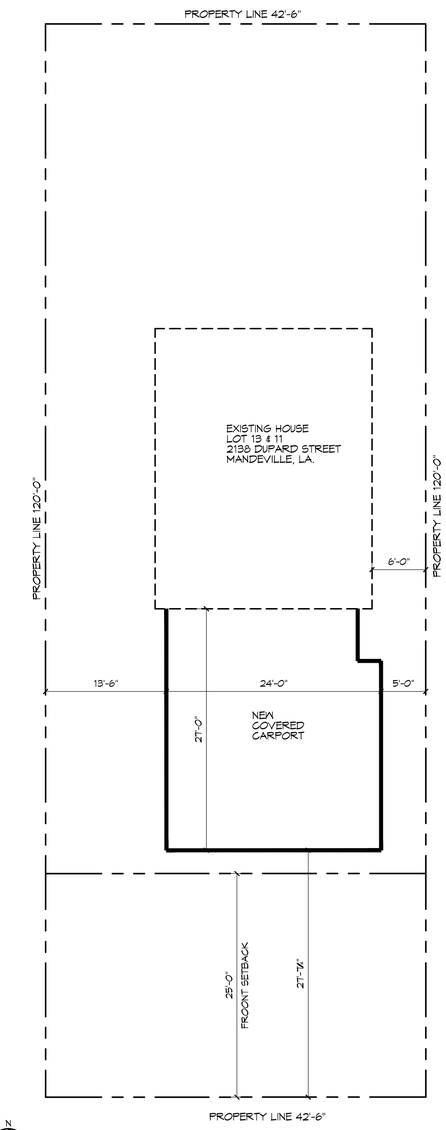

1 SITE PLAN

SCALE: 1/8" = 1'-0"

DAMMON ENGINEERING, INC.
Architects & Engineers
www.dammonengineering.com
dammoneng@bellsouth.net
PH: 985.649.5832
F: 985.641.5950
Chief Architect: Kevin J. Kinchen, NCARB
554 Old Spanish Trail
Slidell, LA 70458

REVISIONS

#	DESCRIPTION	DATE

SEAL:

KEVIN J. KINCHEN Reg. No. 5530 STATE OF LOUISIANA REGISTERED ARCHITECT

2/20/2014

NEW CARPORT:

STEVE WESTMORELAND

2138 DUPARD STREET
MANDEVILLE, LOUISIANA

JOB No:

DATE: 02.19.2014

DRAWN BY: JTL

CHECKED BY: CKD, KJK

These drawings and specifications, designs and arrangements represented thereby are and shall remain the property of Dammon Engineering, and no part thereof shall be copied, disclosed to others, or used in connection with any work or project other than the specific project for which they have been prepared and developed without the written consent of Dammon Engineering. Visual contacts with these drawings or specifications shall constitute acceptance of the foregoing restrictions.

SHEET TITLE:

COVERED PATIO PLAN

DRAWING NUMBER:

A1

SHEET No: of 1