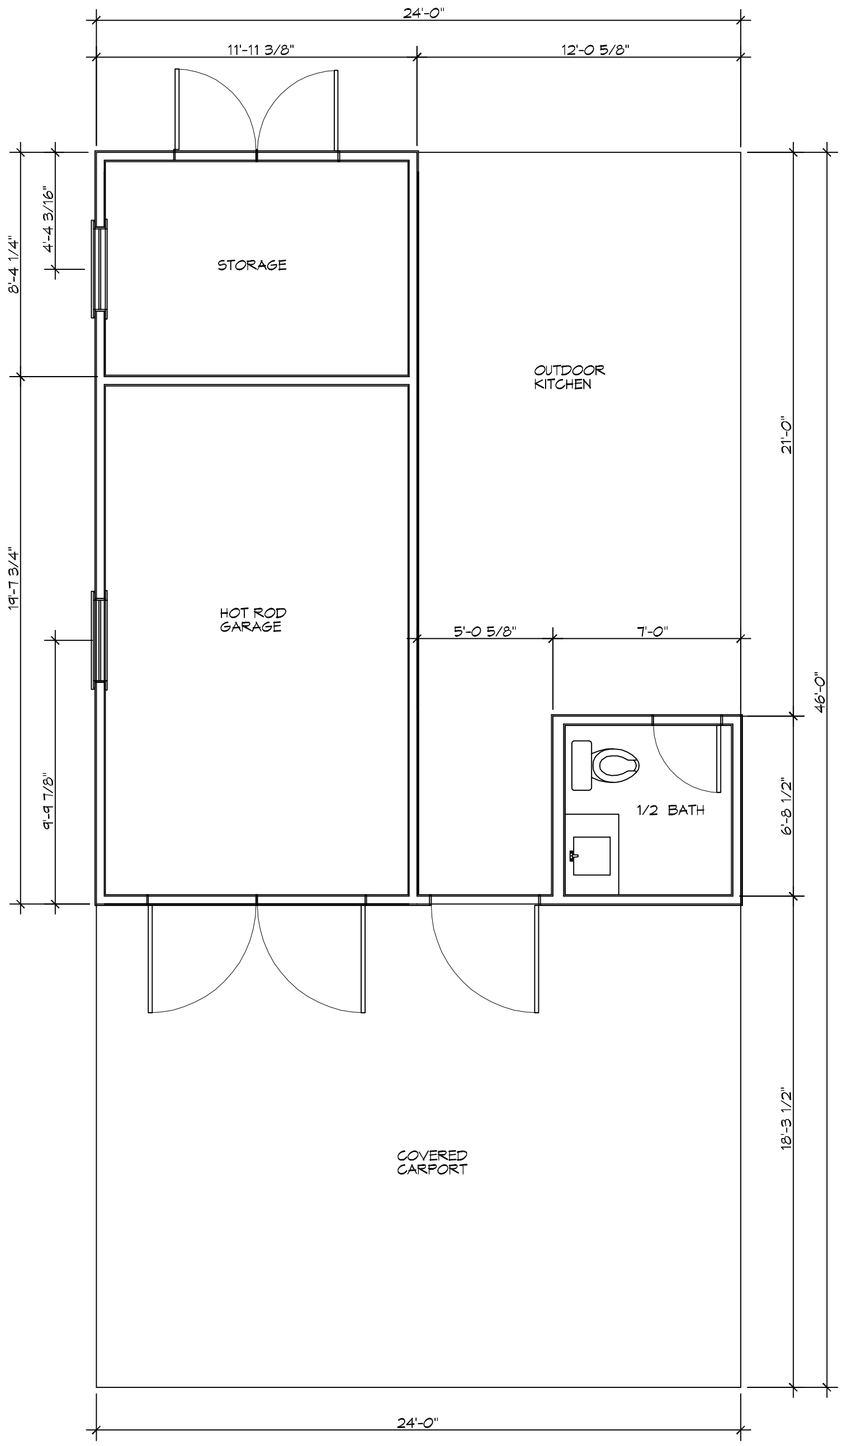

1 A101 A101 LEVEL ONE LAYOUT
SCALE: 1/4" = 1'-0" ARCHITURAL

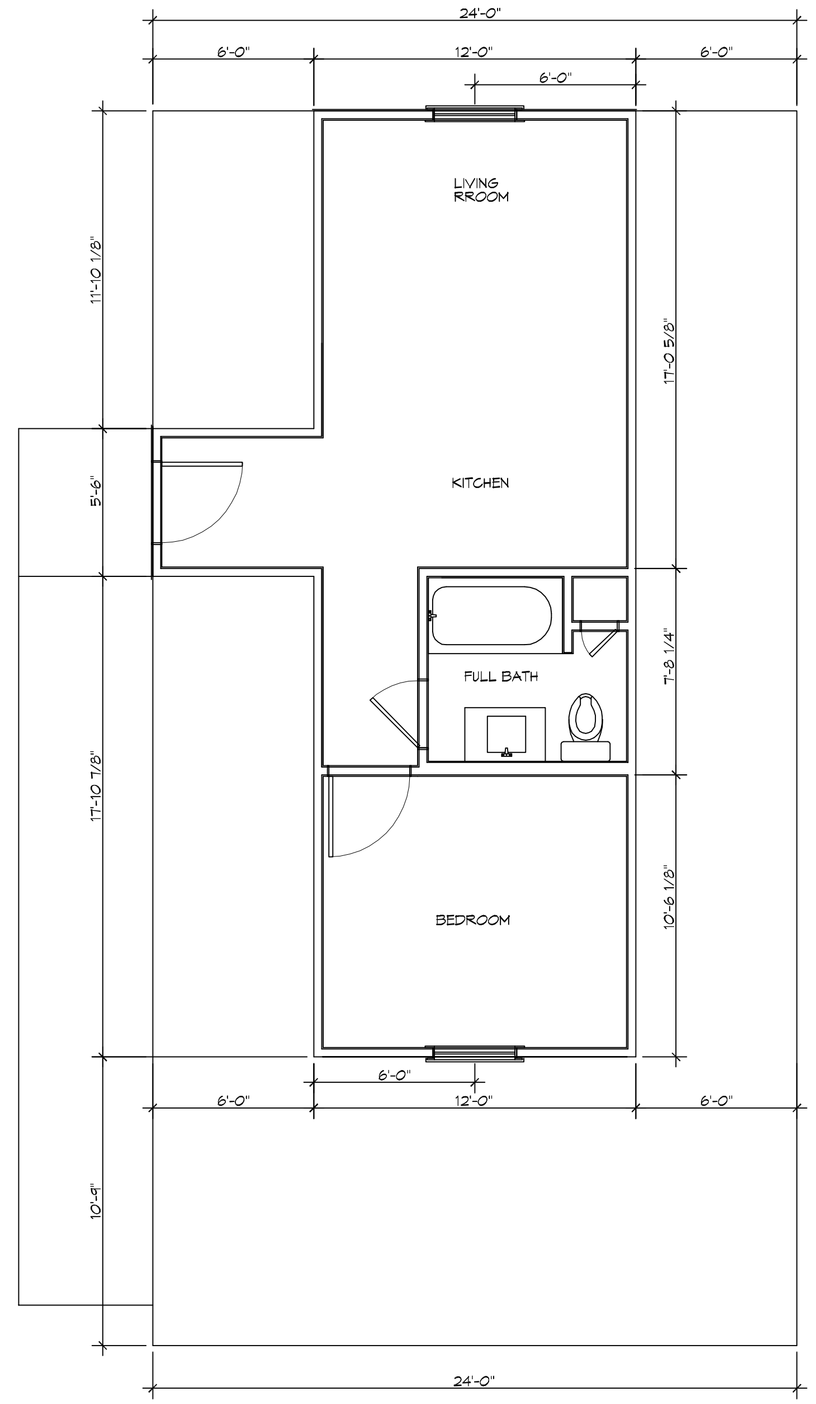

1 A101 A101 LEVEL TWO LAYOUT
SCALE: 1/4" = 1'-0" ARCHITURAL

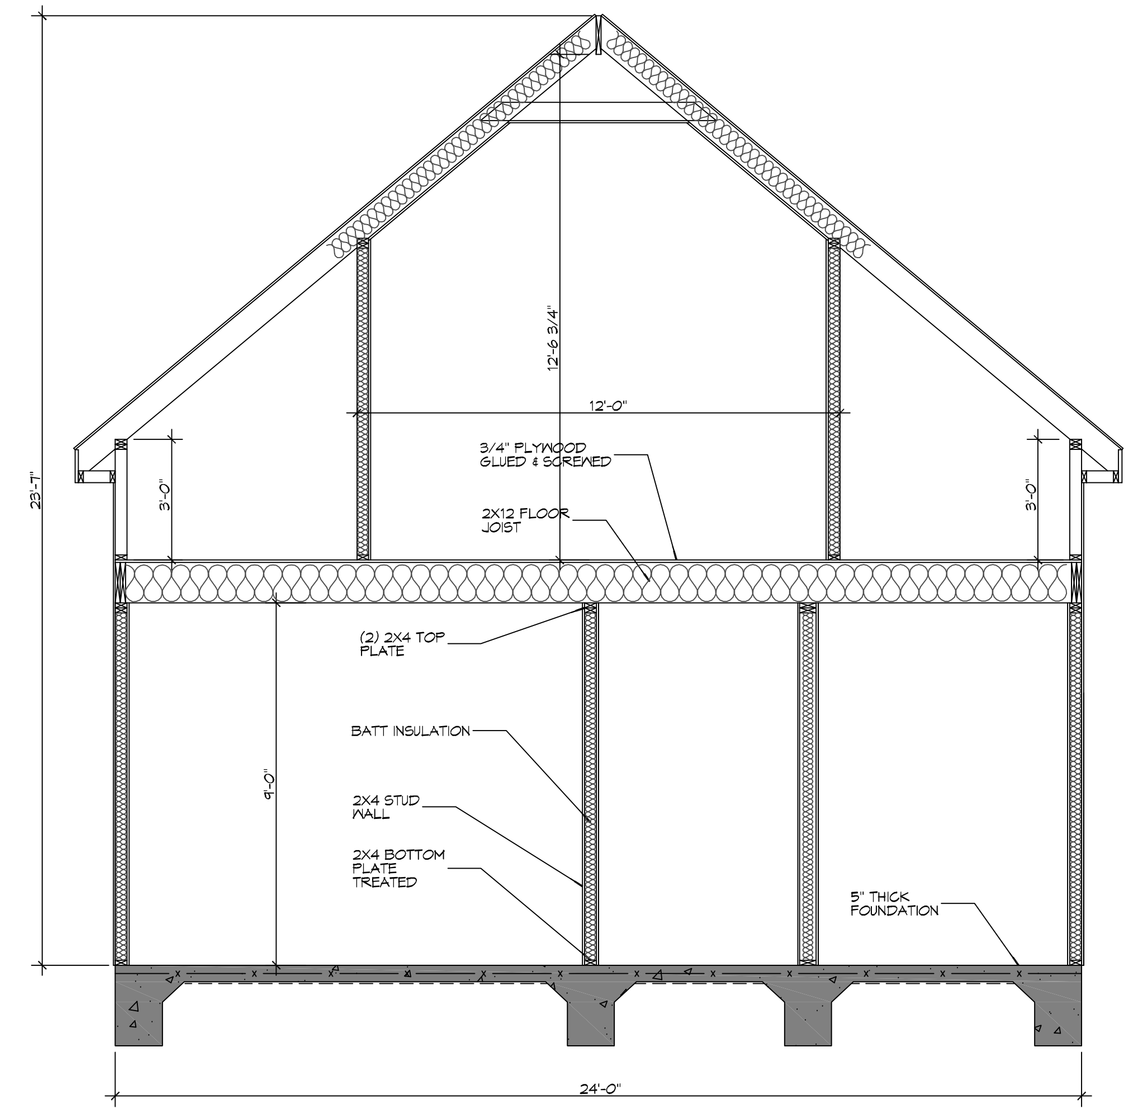

1 A101 A101 SECTION
SCALE: 3/8" = 1'-0" ARCHITURAL

DAMMON ENGINEERING, INC.
www.dammonengineering.com
info@dammonengineering.com
Fax: 985.641.5950
554 Old Spanish Trail
Slidell, LA 70458
PH: 985.649.5832

REVISIONS

#	DESCRIPTION	DATE

SEAL:

NEW GARAGE FOR:

RICK V. BETBEZE

72163 INDIAN TRAIL
ABITA SPRINGS, LOUISIANA 70455

JOB No:	2017	DATE:	03-23-17
DRAWN BY:	GKD	CHECKED BY:	BAM

This drawing is the exclusive property and copyright of Dammon Engineering. Any reproduction, in part or whole, or use of this drawing by others without written permission is prohibited. The drawing and the information shown on it are to be returned upon request or upon completion of the project intended for which it was prepared. Dammon Engineering, Inc. shall not be responsible for any modifications made to this drawing without the knowledge and consent of Dammon Engineering, Inc. Please contact us with these concerns at 985.649.5832 or info@dammonengineering.com

SHEET TITLE:
LEVEL ONE & LEVEL TWO LAYOUT

DRAWING NUMBER:
A101

SHEET No: 5 of # 10

FILE NAME: J:_DESIGN_VOL8 -Rick V Betbeze\Current drawings\A101 - Level One Layout.dwg PLOT DATE & TIME: Friday, March 24, 2017 3:43:51 PM