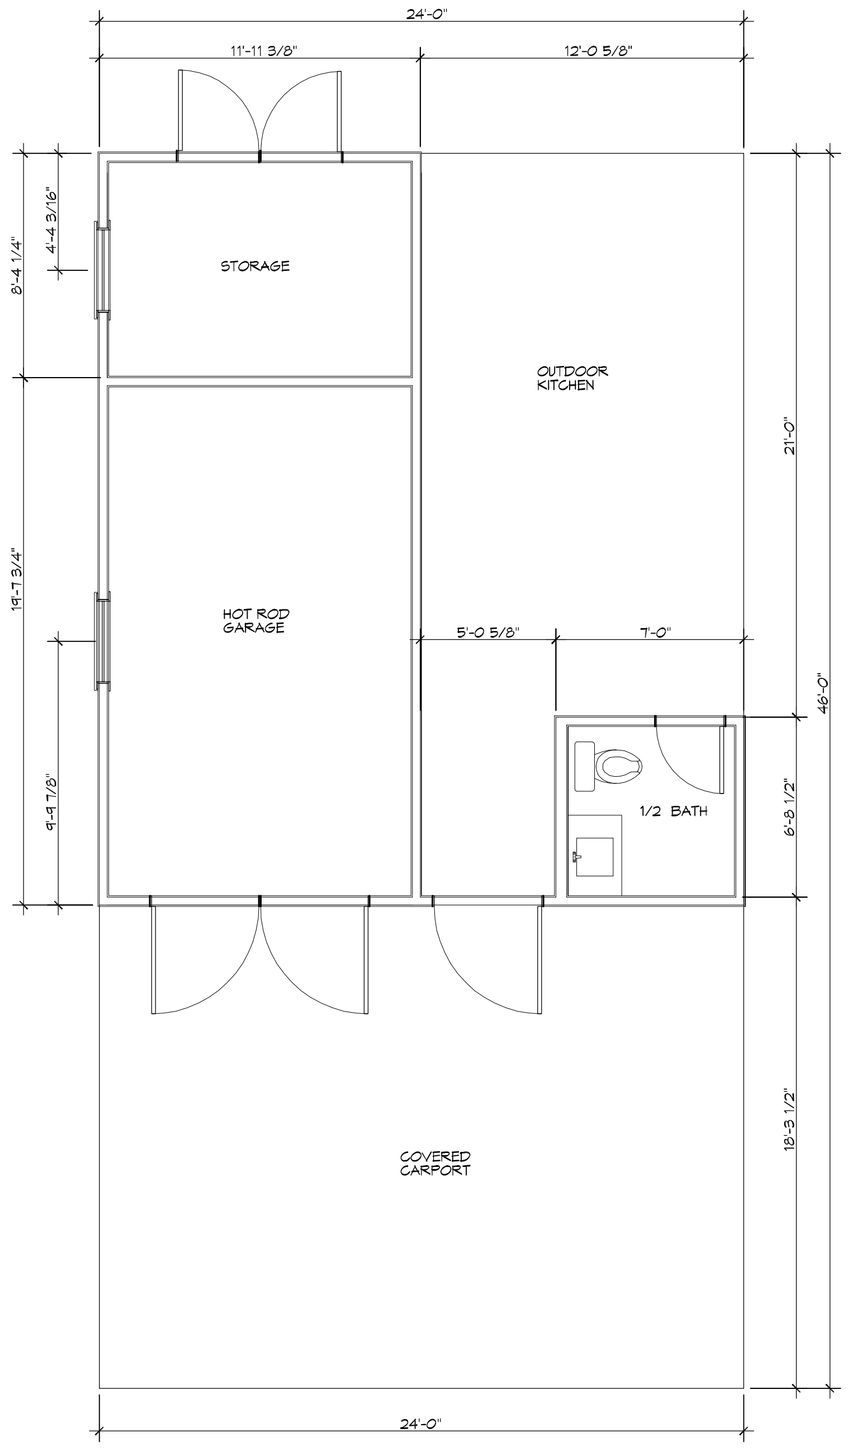

1 A101 A101 LEVEL ONE LAYOUT
SCALE: 1/4" = 1'-0" ARCHITURAL

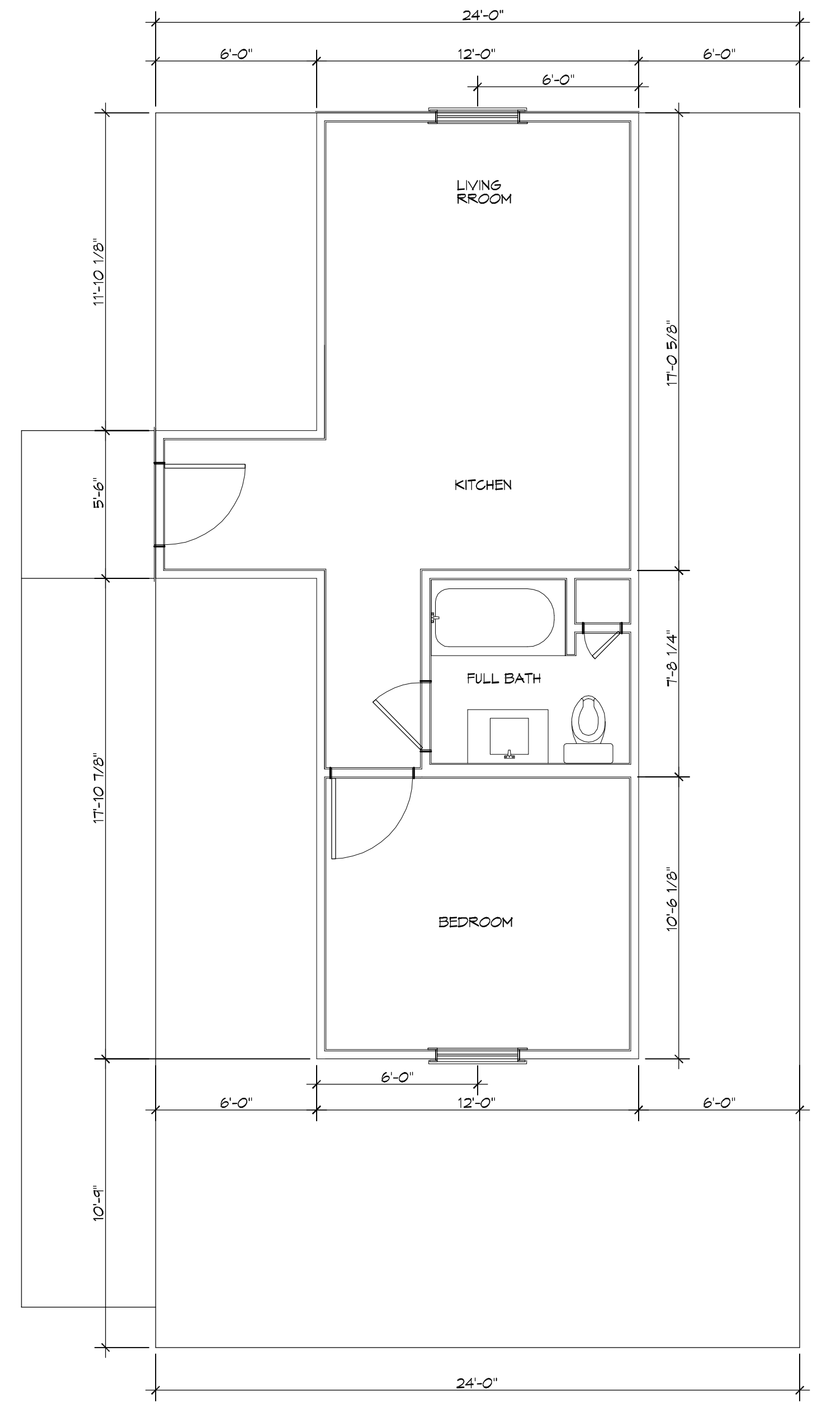

1 A101 A101 LEVEL TWO LAYOUT
SCALE: 1/4" = 1'-0" ARCHITURAL

DAMMON ENGINEERING, INC.
554 Old Spanish Trail
Slidell, LA 70458
PH: 985.649.5832
www.dammonengineering.com
info@dammonengineering.com
Fax: 985.641.5950

REVISIONS

#	DESCRIPTION	DATE

SEAL:

NEW GARAGE FOR:
RICK Y. BETBEZE
72149 INDIAN TRAIL
ABITA SPRINGS, LOUISIANA 70459

JOB No:	2017	DATE:	03-23-17
DRAWN BY:	CKD	CHECKED BY:	BAM

This drawing is an instrument of service, is the property of the designer(s) represented thereby and should not be reproduced or disclosed without their written consent. Reproducing, copying or publishing all or part of this drawing without the written consent of the designer(s) represented thereby is a violation of the Louisiana Revised Statutes, Copyright Laws of the United States and the Louisiana Engineering & Architecture Licensing Board. Contact the designer(s) represented thereby for information on obtaining permission.

SHEET TITLE:
LEVEL ONE & LEVEL TWO LAYOUT

DRAWING NUMBER:
A101

SHEET No: 5 of # 10