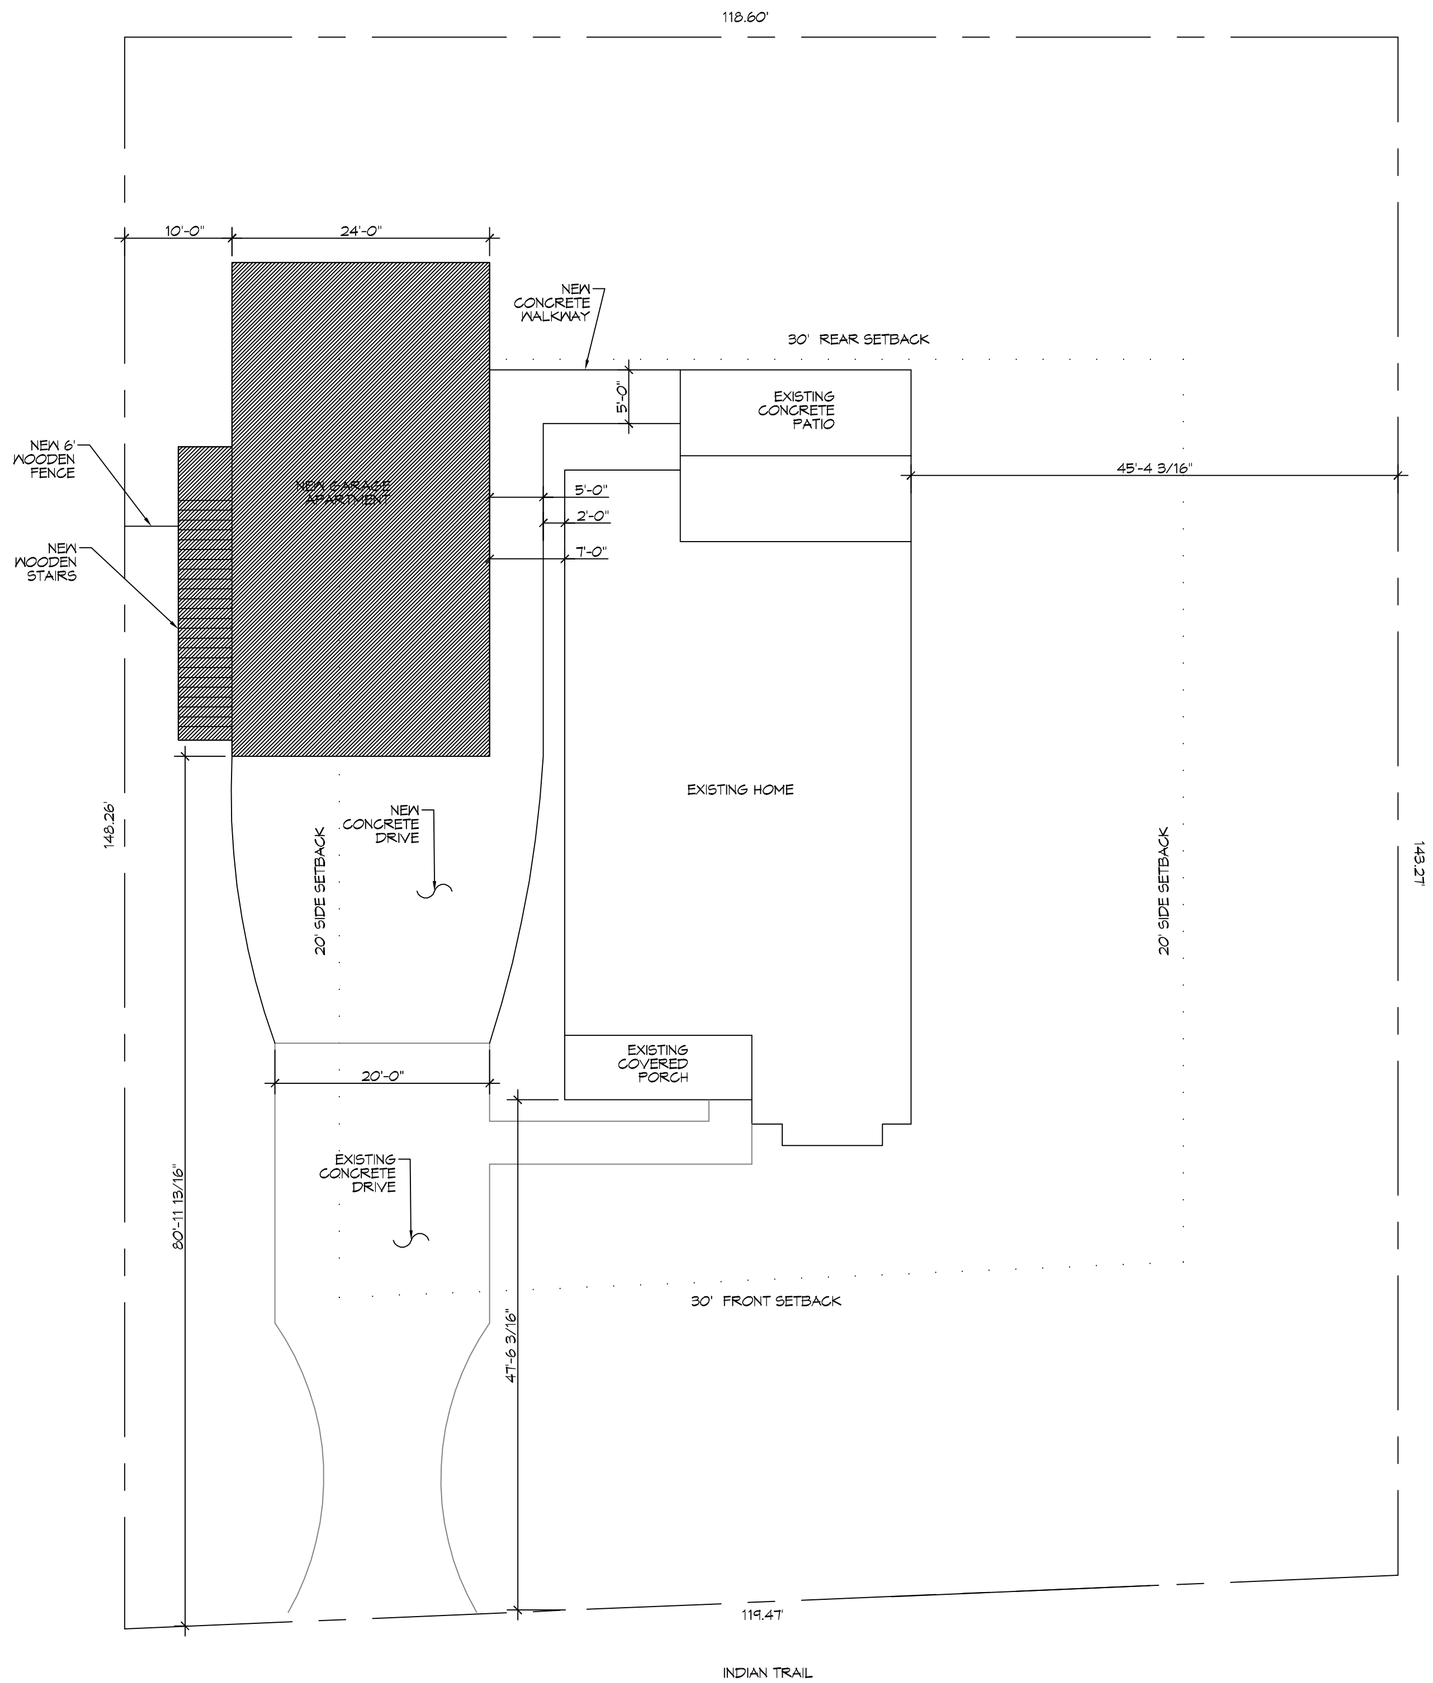

N

1 SITE PLAN
SCALE: 1"=10'-0"

DAMMON ENGINEERING, INC.

554 Old Spanish Trail
Slidell, LA 70458
PH: 985.649.5832

www.dammonengineering.com
info@dammonengineering.com
Fax: 985.641.5950

REVISIONS

#	DESCRIPTION	DATE

SEAL:

NEW GARAGE FOR:

RICK V. BETBEZE

72163 INDIAN TRAIL
ABITA SPRINGS, LOUISIANA 70458

JOB No:		DATE:	2017
DRAWN BY:	CKD	CHECKED BY:	CKD

The design shown-hereon and specifications, designs and all representations herein, remain the property of Dammon Engineering, and are part thereof shall not be used, reused, or reproduced in any manner or form without prior written permission from Dammon Engineering. Plans stamp-sealed with blue ink are the only acceptable for construction. Add copyright © 2017 Dammon Engineering, Inc. All rights reserved.

SHEET TITLE:
SITE PLAN

DRAWING NUMBER:
C101

SHEET No: 00 of # 10