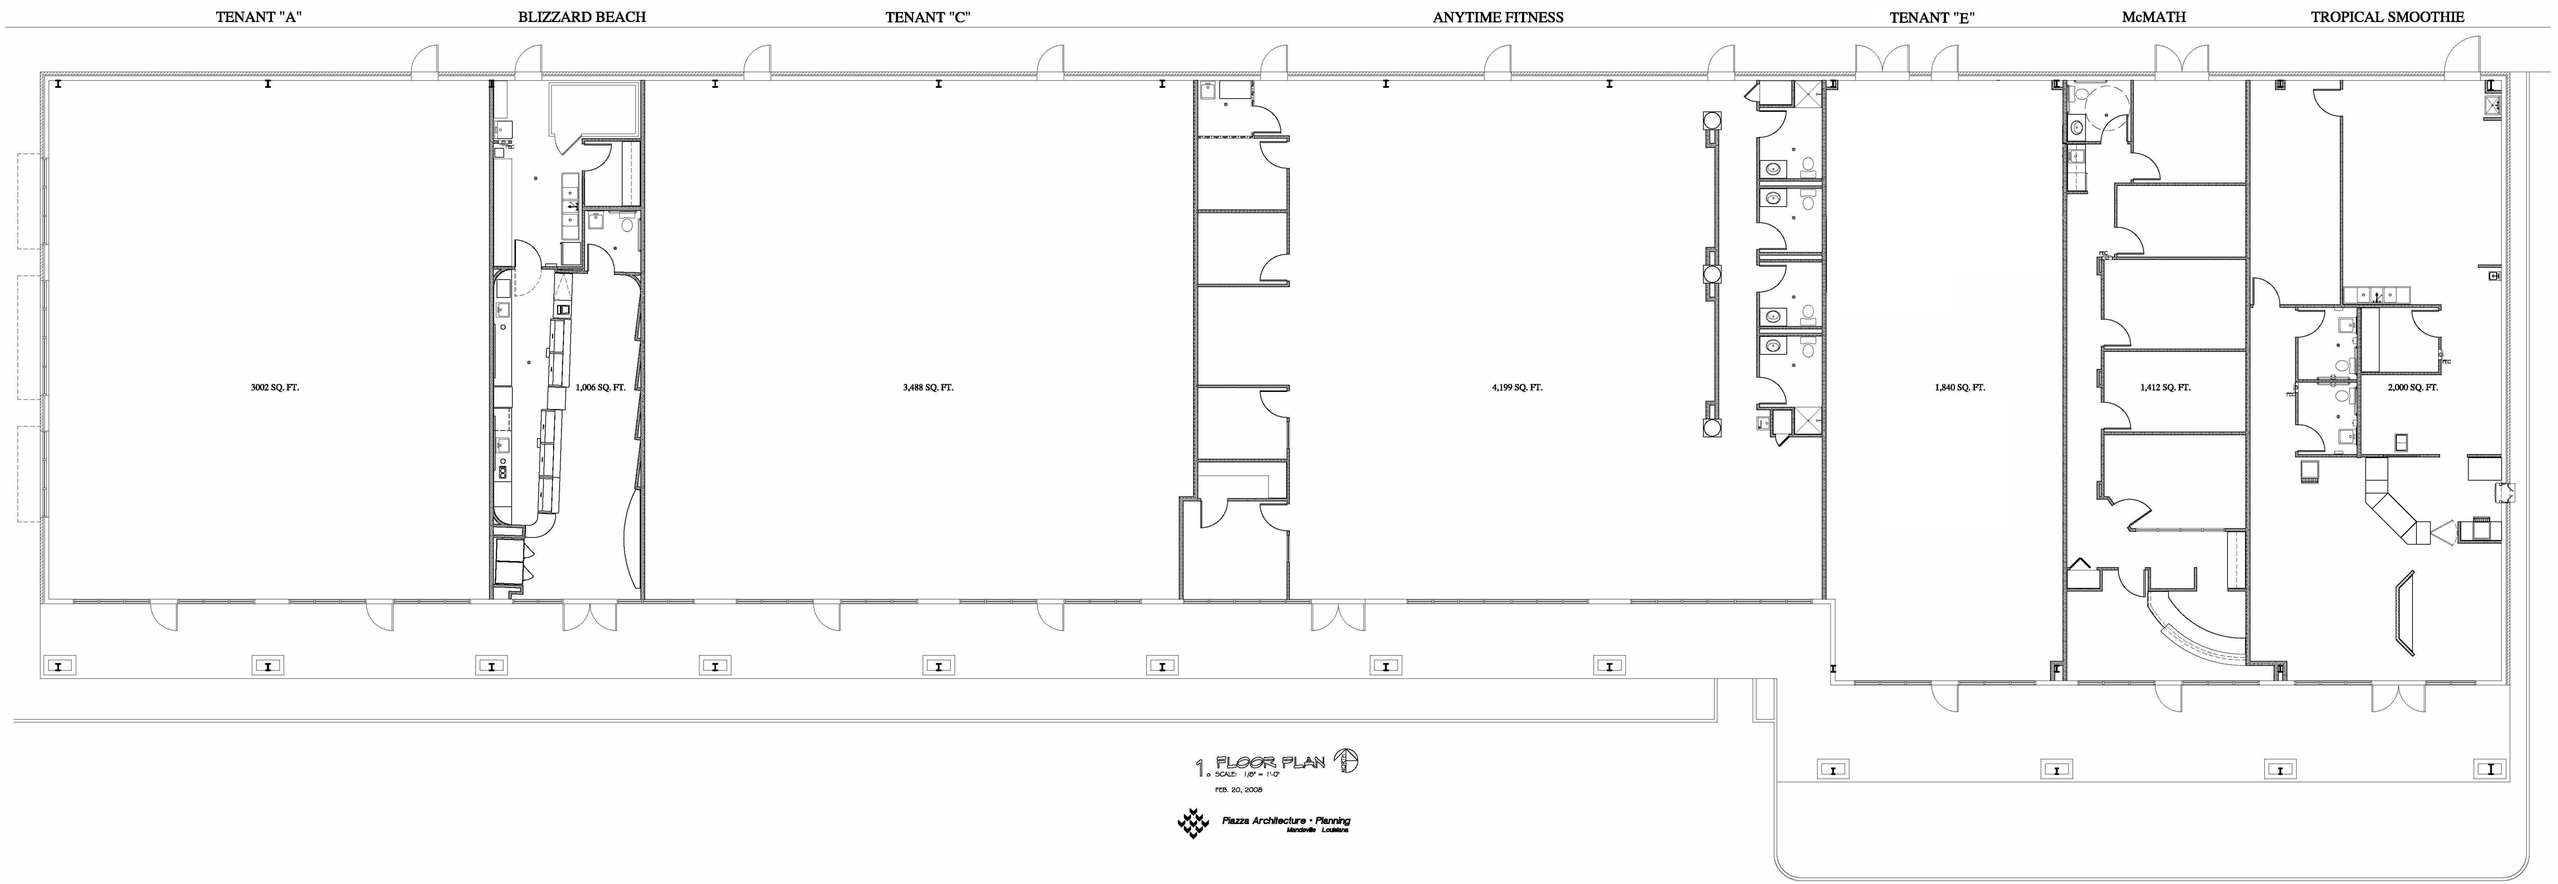

1. FLOOR PLAN
SCALE: 1/8" = 1'-0"
FEB. 20, 2008

Piazza Architecture • Planning
Mandeville Louisiana