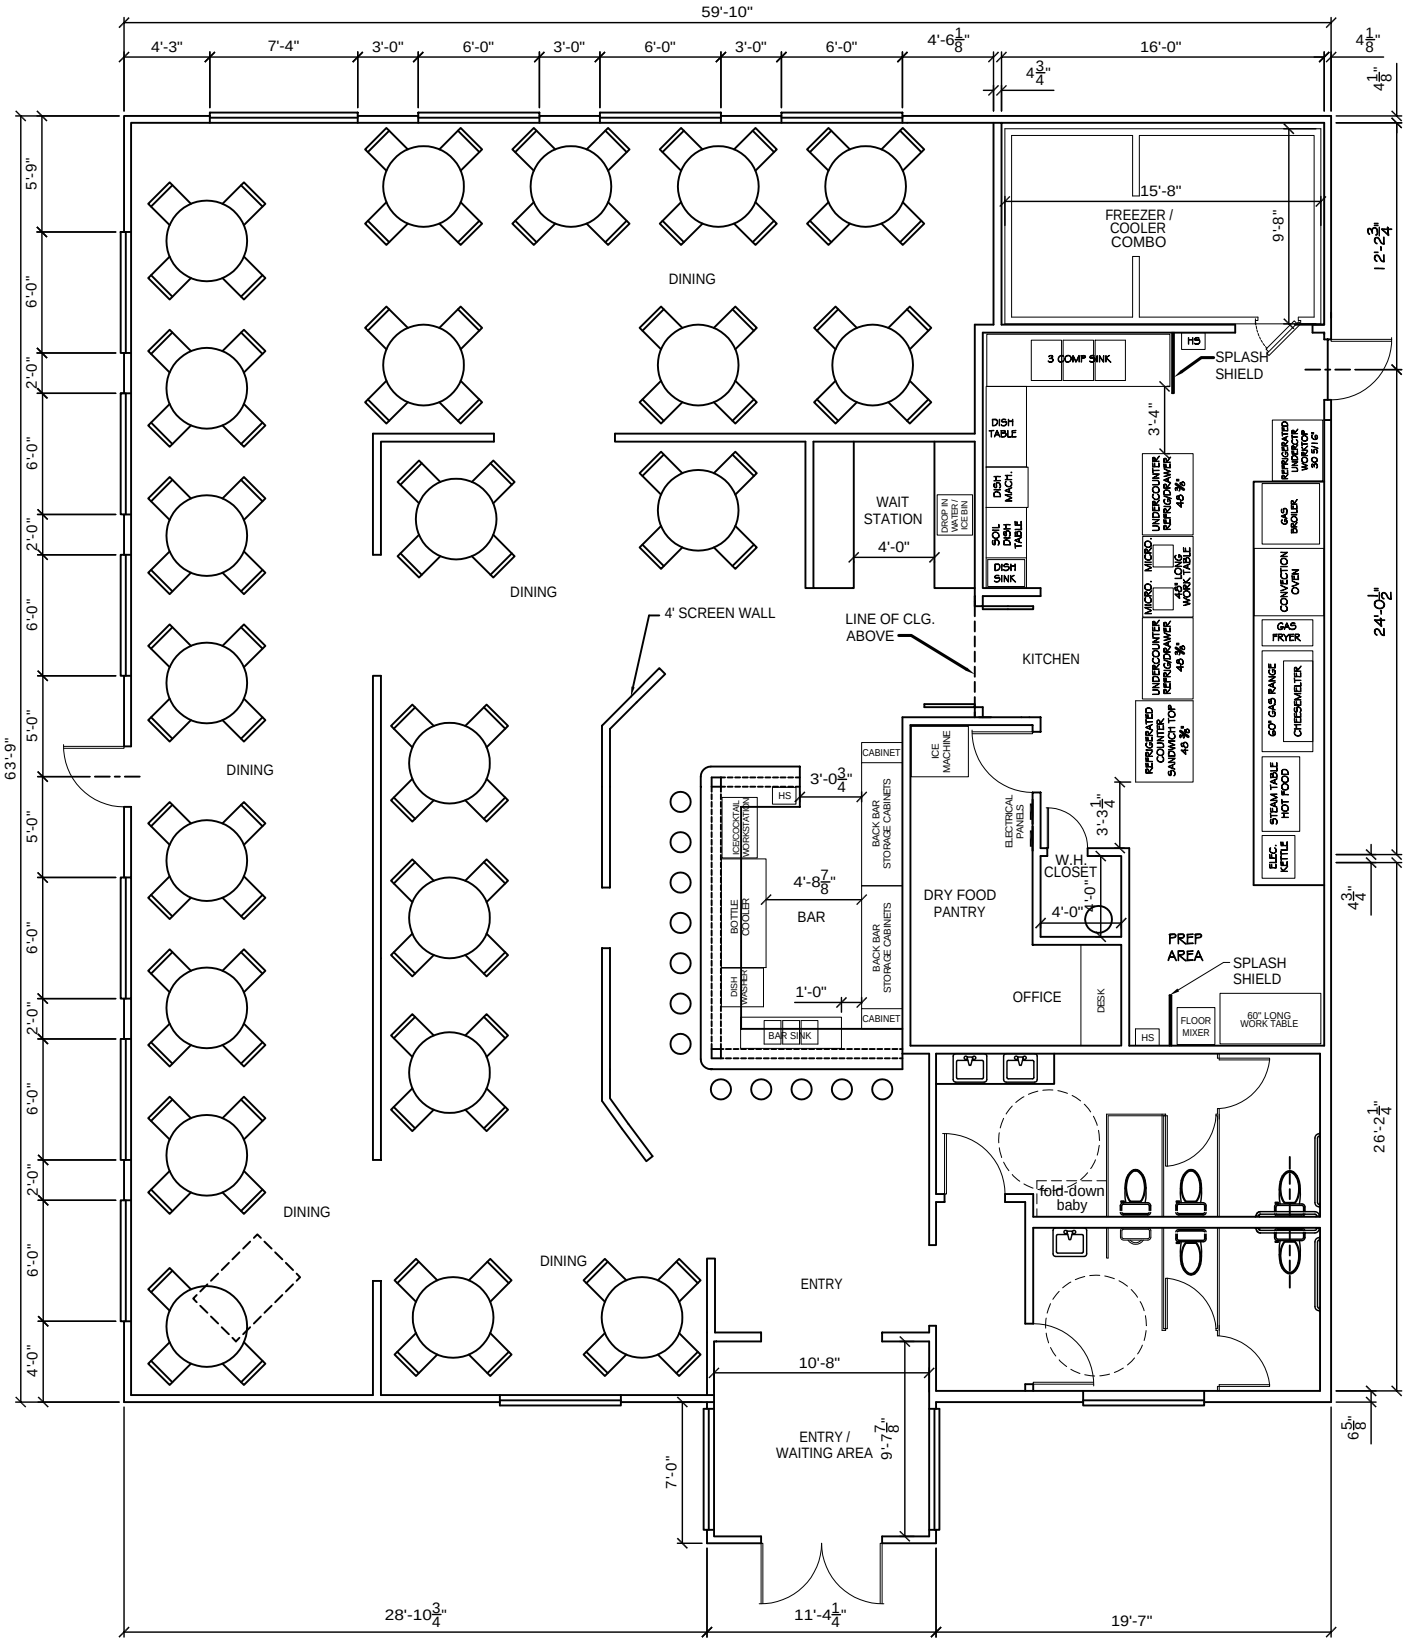
59'-10"
4'-3"
7'-4"
3'-0"
6'-0"
3'-0"
6'-0"
3'-0"
6'-0"
4'-6 1/8"
16'-0"
4 3/4"
4 1/8"
63'-9"
5'-9"
6'-0"
2'-0"
6'-0"
2'-0"
6'-0"
5'-0"
5'-0"
6'-0"
2'-0"
6'-0"
2'-0"
6'-0"
4'-0"
DINING
DINING
DINING
DINING
DINING
DINING
4' SCREEN WALL
LINE OF CLG. ABOVE
WAIT STATION
4'-0"
DROP IN WATER/ ICE BIN
FREEZER / COOLER COMBO
15'-8"
9'-8"
12'-2 3/4"
3 COMP SINK
HS
SPLASH SHIELD
DISH TABLE
DISH MACH.
SOIL DISH TABLE
DISH SINK
3'-4"
UNDERCOUNTER REFRIGERATOR 48 3/8"
MICRO
MICRO
48" LONG WORK TABLE
UNDERCOUNTER REFRIGERATOR 48 3/8"
REFRIGERATED COUNTER SANDWICH TOP 48 3/8"
REFRIGERATED UNDERCOUNTER WORKTOP 30 9/16"
GAS BROILER
CONVECTION OVEN
GAS FRYER
60" GAS RANGE
CHEESEMELTER
STEAM TABLE HOT FOOD
ELEC. KETTLE
24'-0 1/2"
KITCHEN
ICE MACHINE
CABINET
3'-0 3/4"
HS
BACK BAR STORAGE CABINETS
ICE/COCKTAIL WORKSTATION
BOTTLE COOLER
4'-8 7/8"
BAR
BACK BAR STORAGE CABINETS
DISH WASHER
1'-0"
CABINET
BAR SINK
ELECTRICAL PANELS
3'-3 1/4"
W.H. CLOSET
4'-0"
1'-0"
DRY FOOD PANTRY
OFFICE
DESK
PREP AREA
SPLASH SHIELD
HS
FLOOR MIXER
60" LONG WORK TABLE
4 3/4"
26'-2 1/4"
fold-down baby
ENTRY
10'-8"
ENTRY / WAITING AREA
9'-7 7/8"
7'-0"
6 5/8"
28'-10 3/4"
11'-4 1/4"
19'-7"

OPTION B