THIS DRAWING IS AN INSTRUMENT OF SERVICE AND AS SUCH SHALL REMAIN THE PROPERTY OF HOTEL & RESTAURANT SUPPLY. UNAUTHORIZED USE OR REPRODUCTION WITHOUT PERMISSION OF HOTEL & RESTAURANT SUPPLY IS PROHIBITED. THIS DRAWING IS ONLY FOR USE IN CONNECTION WITH THIS PROJECT AND SHALL NOT BE USED FOR OTHER LOCATIONS.
COPYRIGHT 2008, HOTEL & RESTAURANT SUPPLY.

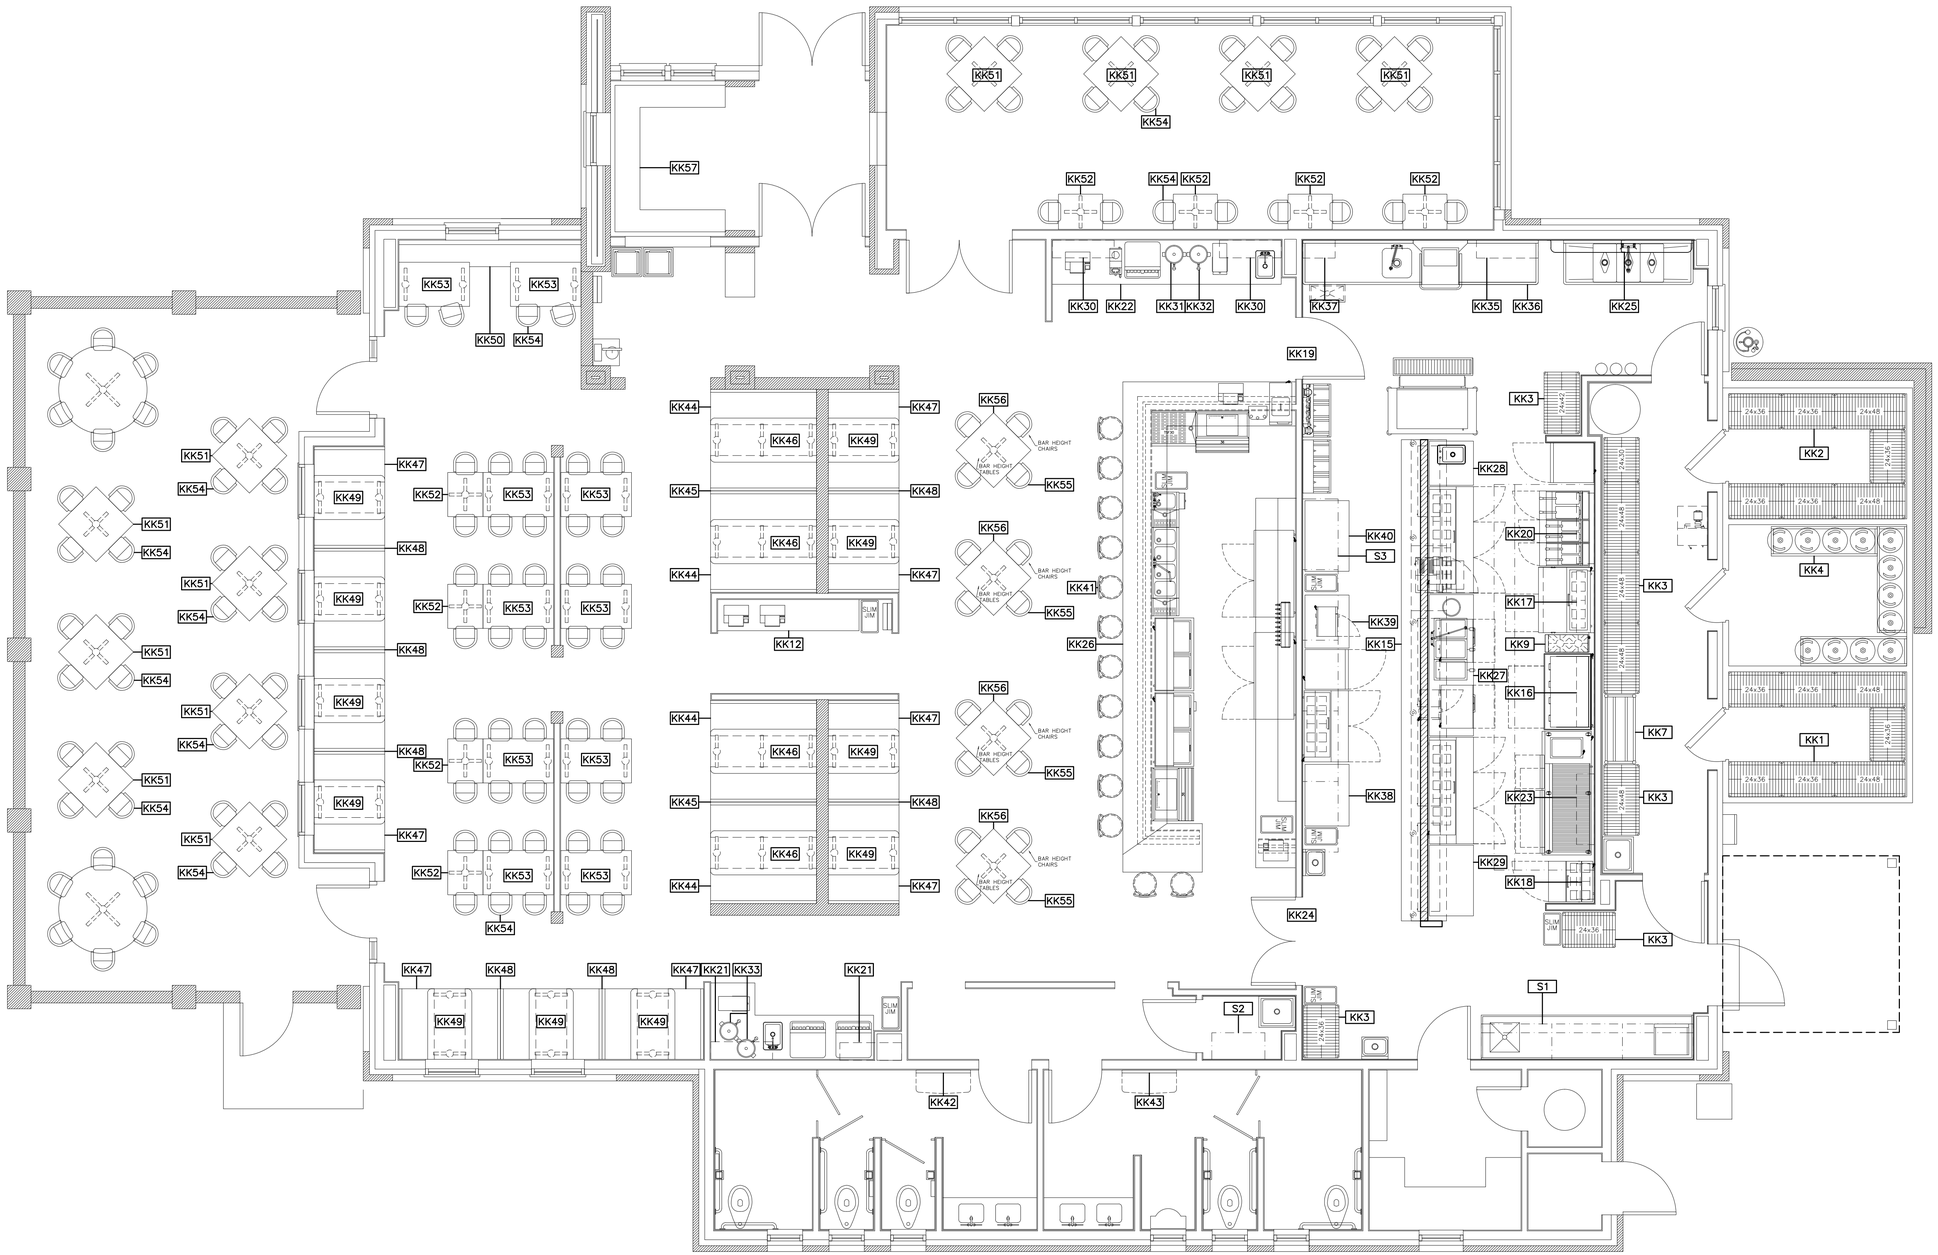

REVISIONS	BY

FOOD SERVICE KITCHEN EQUIPMENT PLAN

MUGSHOT'S

RIDGELAND, MS.

Hotel & Restaurant Supply
Suppliers/Designer's to the Food Service Industry
5020 Arundel Road Meridian, MS. 39307
601-482-7127 FAX 601-485-1140
email: adear@hnrsupply.com

DRAWN BY:	T.WILKES
DATE	07/29/14
SCALE	1/4" = 1'-0"
JOB#	
FILE	

FS-2A