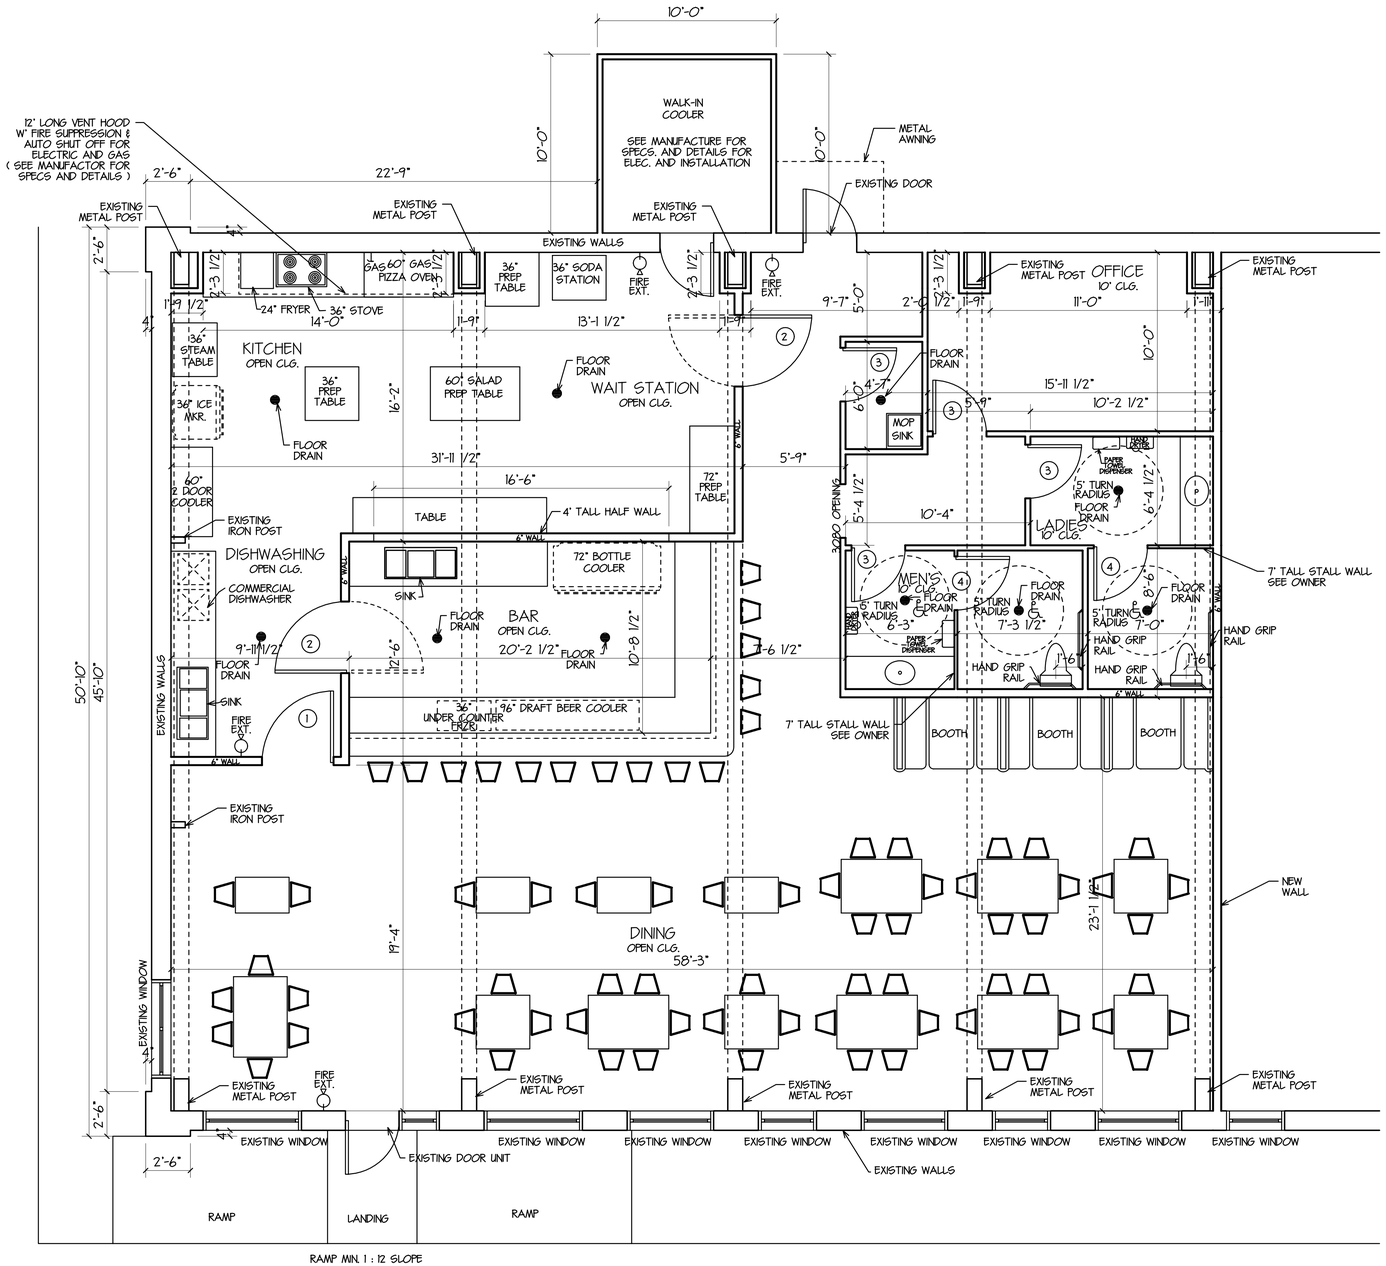

DOOR SCHEDULE

MARK	WIDTH	HEIGHT	THICK.	DESCRIPTION
1	4'-0"	8'-0"	1 3/4"	SOLID CORE
2	4'-0"	8'-0"	1 3/8"	SWING DOOR
3	3'-0"	8'-0"	1 3/8"	SOLID CORE
4	3'-0"	7'-0"	1 3/8"	6' TALL SPECIALTY STALLDOOR.

AREA

RETAIL SPACE	3100
PORCHES	362
TOTAL AREA UNDER B'M	3462

NOTE:

* FIRE ALARM TO BE LOCATED BY OWNER (NOT SHOWN)
* SEE ENGINEER PLANS FOR ADA DETAILS AND LIFE SAFETY CODE
* SEE ENGINEER PLANS FOR SLAB DRAWINGS

FLOOR PLAN
SCALE 1/4"=1'-0"

JOB VERIFY ALL DIMENSIONS

Although every effort has been made in preparing these plans, the contractor must check all details for accuracy or errors and be responsible for same. Purch-ser assumes the risk of any errors, omissions or mistakes during construction due the fact that "DesignTech" does not perform field supervision nor select building materials sub-contractors and/or products/equipment.
All notes, specifications and other information on the plans are included as instructed by and/or with the approval of Purchaser and without warranty of any kind whatsoever.
PLANS HAVE BEEN PREPARED FOR USE BY KNOWLEDGEABLE AND EXPERIENCED, LICENSED CONTRACTORS
This drawing contains valuable, confidential, proprietary, trade secret information of DesignTech Residential Planners, Inc. No reproduction or other use of the drawing or any of its contents is permitted without consent of DesignTech Residential Planners, Inc.

FLOOR PLAN

PLANS FOR:
GILBERT VALENCIA
227 COUSIN STREET
ST. TAMMANY PARISH, LA

DesignTech
Residential Planners, Inc.
St. Tammany Parish, LA.
COVINGTON 985-871-7211 SLIDELL 985-847-0600

DATE 9-25-17

CODE	LIVING	AREA U. R.	INDEX
R	3100	3462	11245

DESIGNED BY	DRAWN BY	CHECKED BY		
DMH	~~~	~~~		

A-1

©Copyright, 2015, as unpublished work by DesignTech Residential Planners, Inc.
ALL RIGHTS RESERVED.

EMAIL: houseplans@designtechusa.com