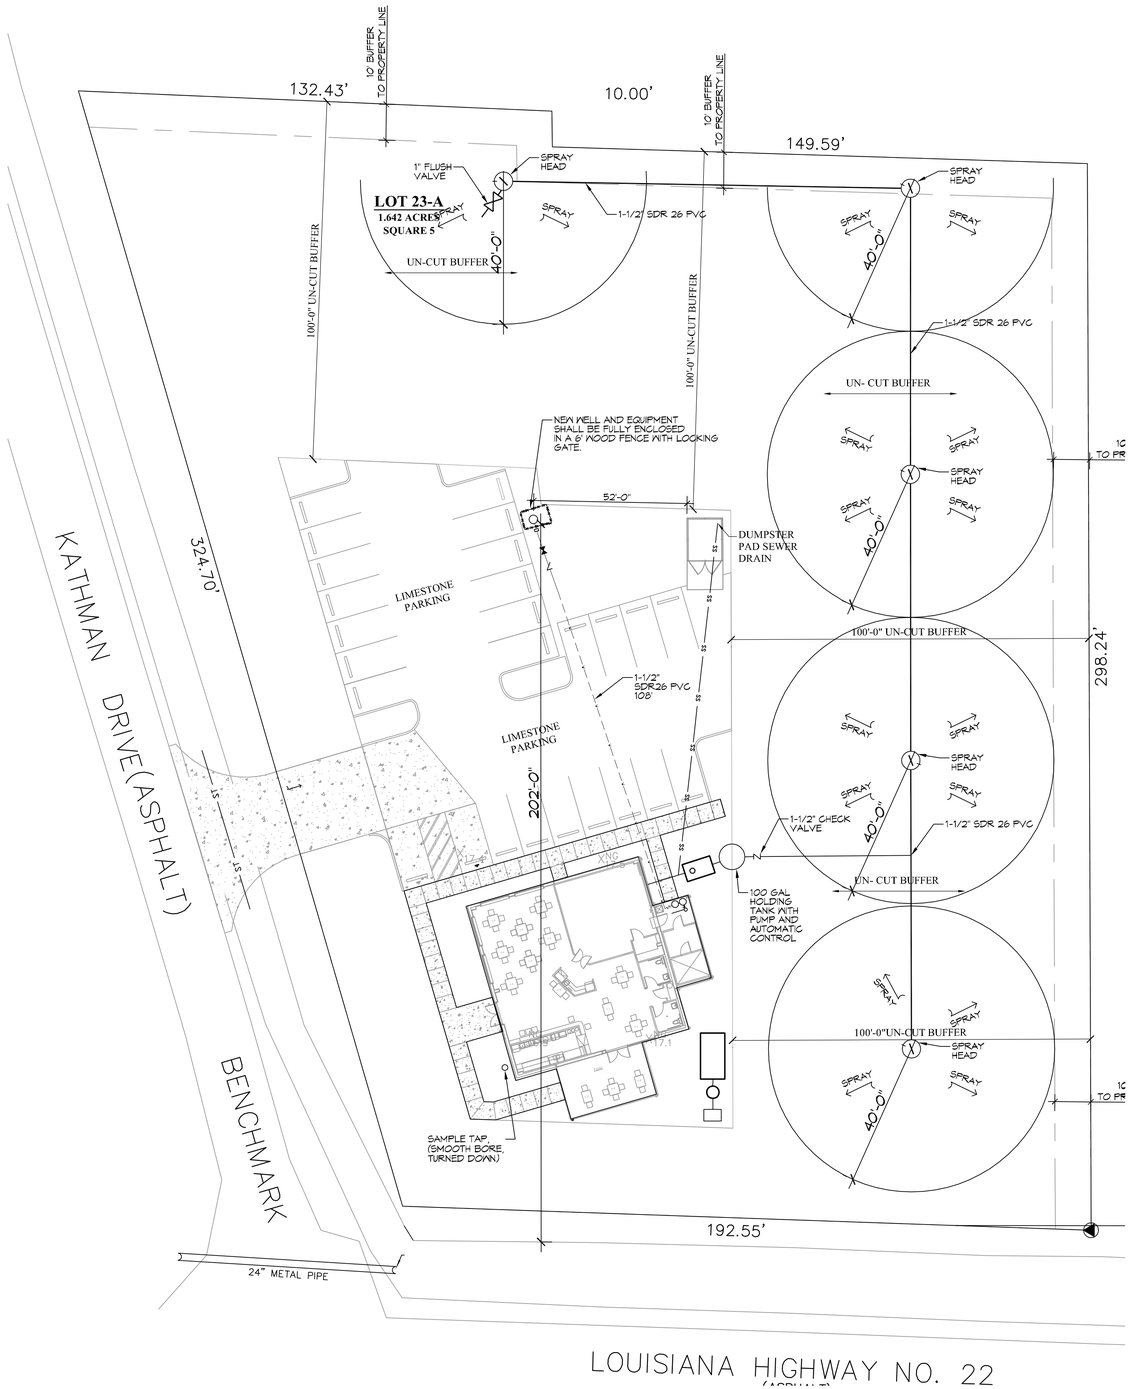

SPRAY IRRIGATION FIELD (5 SPRAY HEADS) SITE PLAN
SCALE: 1" = 20'-0"

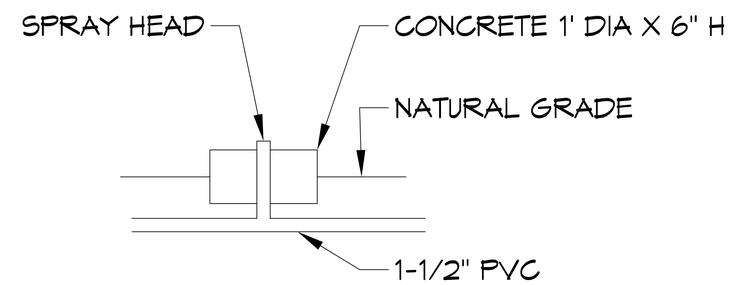

SPRAY HEAD SUPPORT DETAIL
SCALE: 1" = 20'-0"

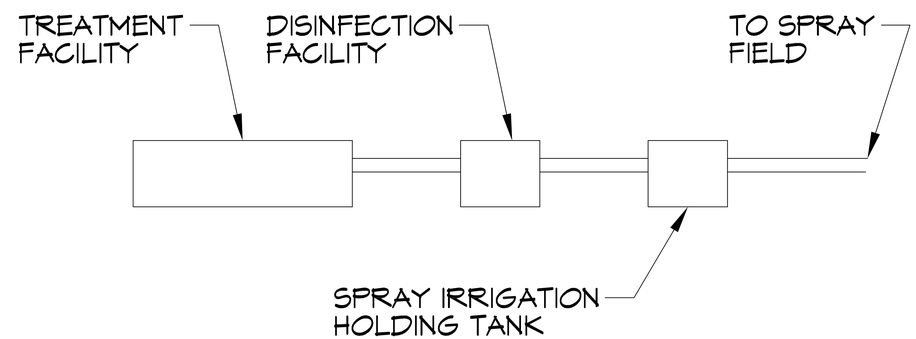

SPRAY HEAD HOLDING FACILITY
SCALE: 1" = 20'-0"

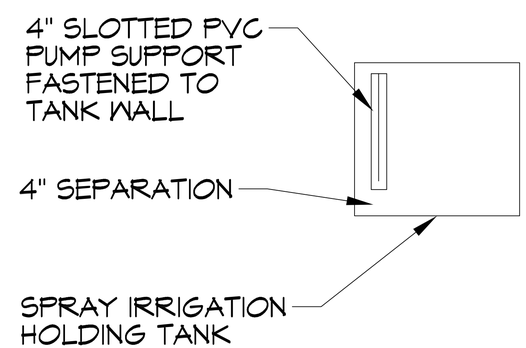

PUMP SUPPORT
SCALE: 1" = 20'-0"

DAMMON ENGINEERING, INC.
LOUISIANA & MISSISSIPPI

Chief Engineer: Brian Mistich, PE
554 Old Spanish Trail
Slidell, LA 70458
www.dammonengineering.com
info@dammonengineering.com
PH: 985.649.5832

#	DESCRIPTION	DATE
1		

REVISIONS

SEAL:

STATE OF LOUISIANA
BRIAN A. MISTICH
License No. 30187
PROFESSIONAL ENGINEER

NEW RESTAURANT
HABANERO
MEXICAN
RESTAURANT
1938 LA HWY. 22 WEST
MADISONVILLE, LA 70447

JOB No:	2989	DATE:	07-11-2021
DRAWN BY:	CAD	CHECKED BY:	BAM

THE ABOVE DRAWINGS AND SPECIFICATIONS, INCLUDING BUT NOT LIMITED TO ALL PLANS, DATA, FORMS, SPECIFICATIONS, ESTIMATES, EVALUATIONS, DESIGNS, REPORTS AND OTHER DOCUMENTS AND INSTRUMENTS PROVIDED TO OR PREPARED OR GATHERED BY THE ARCHITECT PURSUANT TO THIS AGREEMENT ARE AND SHALL REMAIN THE PROPERTY OF THE ARCHITECT WHETHER THE PROJECT FOR WHICH THEY ARE MADE IS EXECUTED OR NOT. THE OWNER MAY USE SUCH DOCUMENTS AND INSTRUMENTS FOR ITEMS RELATING TO THIS PROJECT. ANY USE OF THESE DOCUMENTS AND INSTRUMENTS BY ANYONE OTHER THAN THE OWNER OR FOR PROJECTS OTHER THAN THIS PROJECT WITHOUT THE EXPRESS WRITTEN CONSENT OF THE ARCHITECT IS PROHIBITED.

SHEET TITLE:
SPRAY IRRIGATION FIELD SITE PLAN

DRAWING NUMBER:
SF101

SHEET No: 1 of 1