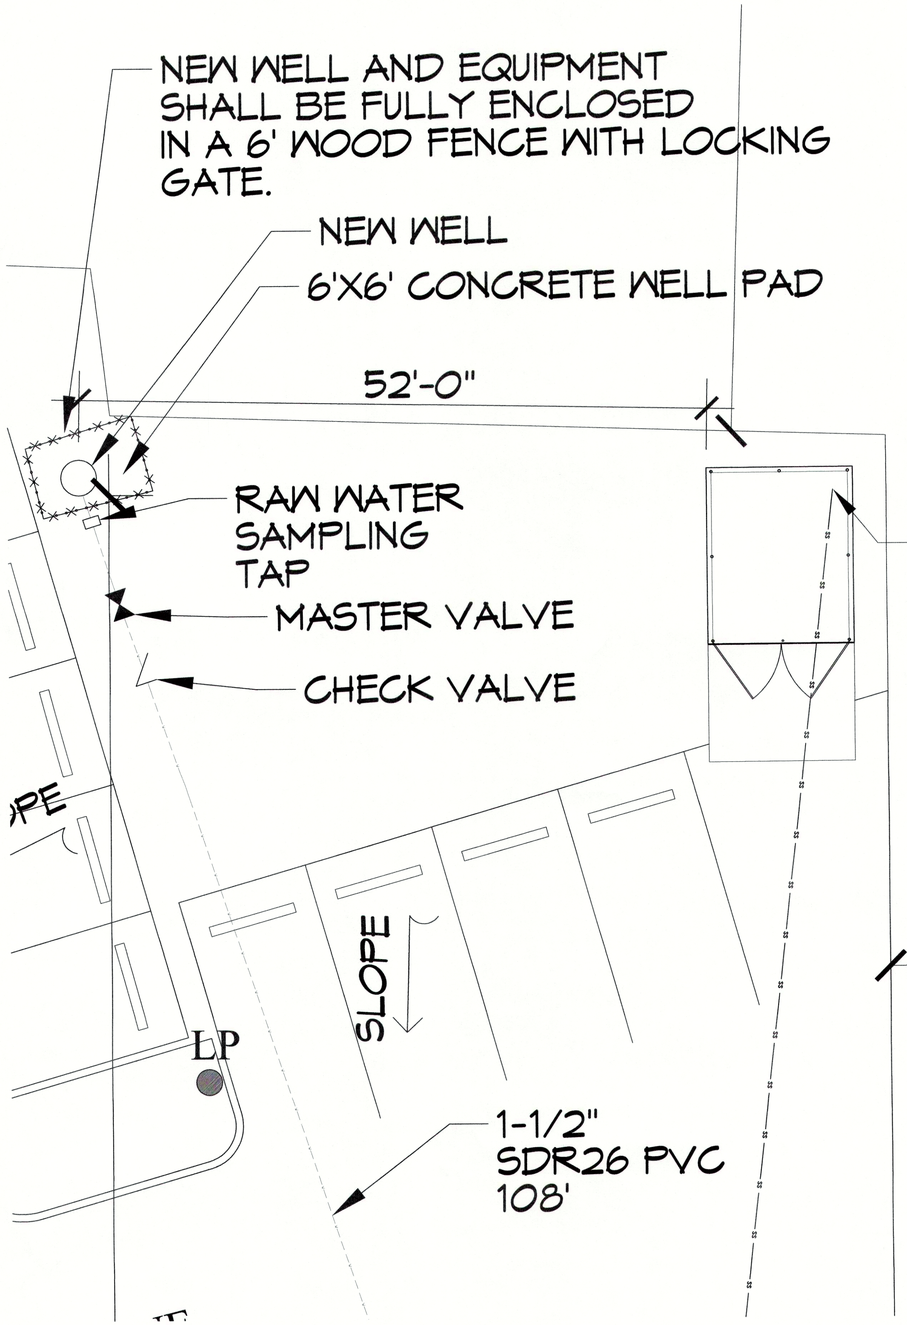

3 ENLARGED WELL PLAN
SCALE: N.T.S.

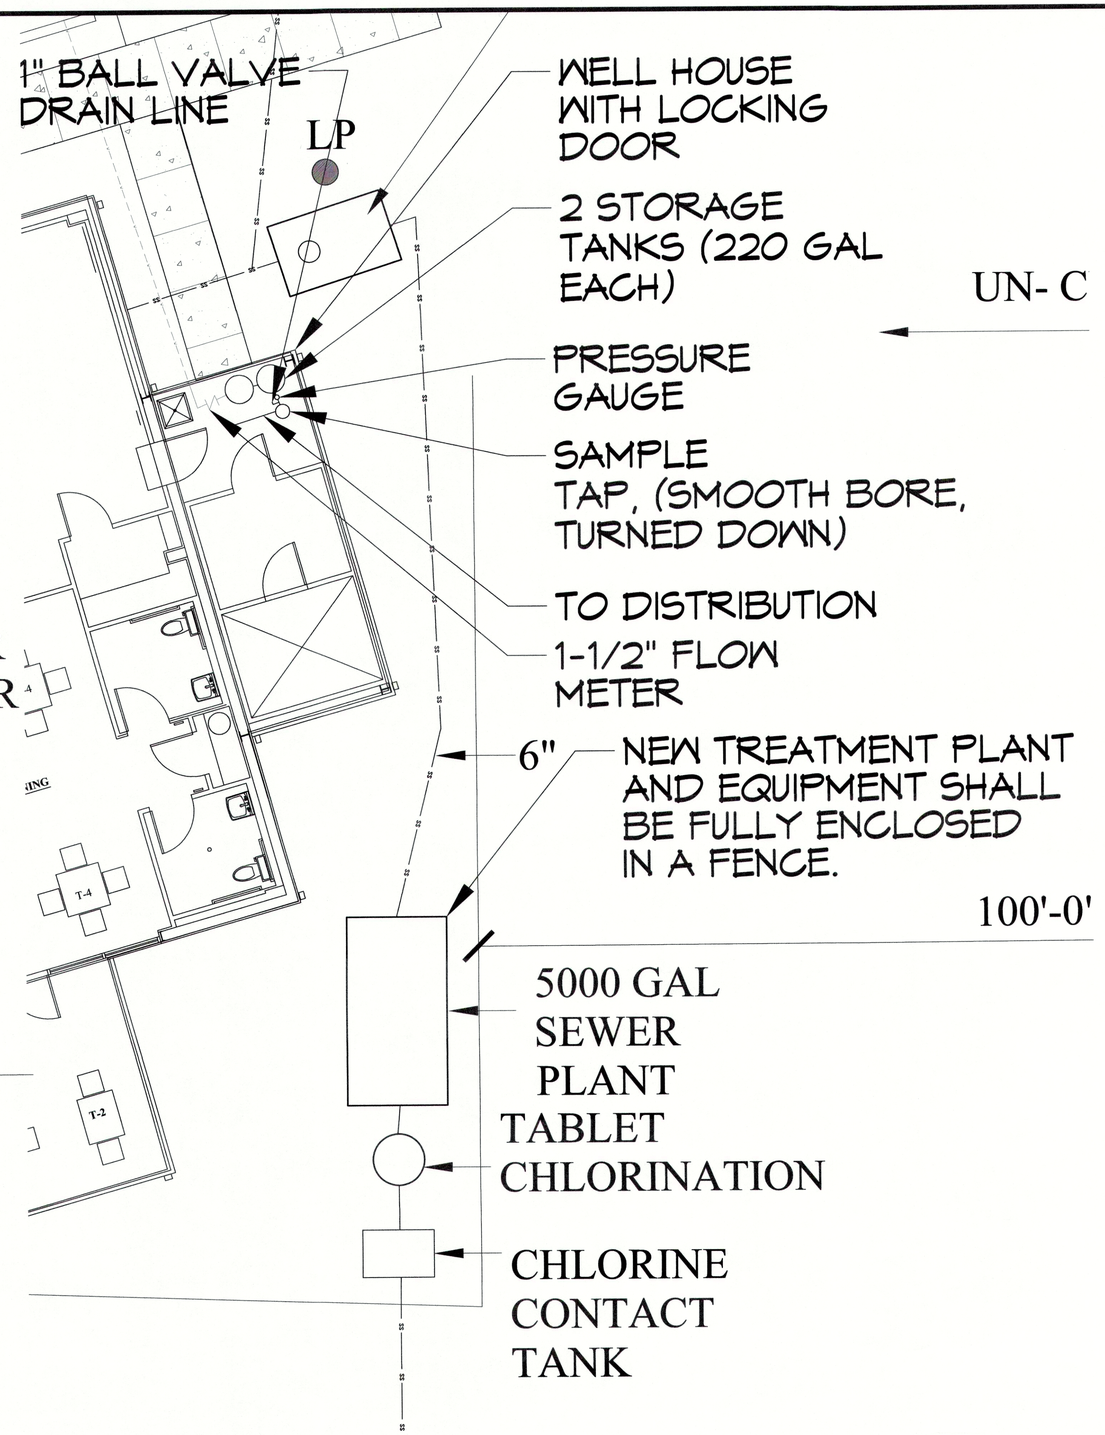

4 ENLARGED WELL PLAN
SCALE: N.T.S.

DAMMON ENGINEERING, INC.
LOUISIANA & MISSISSIPPI
www.dammonengineering.com
Chief Engineer: Brian Mistich, PE
5545 Doyle Street, Suite 1
Slidell, LA 70458
Do Not Scale Plans
Info@dammonengineering.com
PH: 985.649.5832

#	DESCRIPTION	DATE
1		

REVISIONS

SEAL:
3/16/2020
STATE OF LOUISIANA
BRIAN A. MISTICH
LICENSE No. 30187
PROFESSIONAL ENGINEER
IN
MECHANICAL ENGINEERING

NEW RESTAURANT
HABANERO MEXICAN RESTAURANT
1938 LA HWY. 22 WEST
MADISONVILLE, LA 70447

JOB No: 2398
DATE: 03-16-2020
DRAWN BY: CKD
CHECKED BY: BAM

The client acknowledges and accepts liability, and agrees to indemnify and hold harmless Dammon Engineering, Inc. from any and all claims, damages, and costs arising from the use of these plans, specifications, or reports for purposes or projects other than those specifically intended by Dammon Engineering, Inc. at the time of preparation. Any such use or reuse is at the client's own risk and shall be considered as if they were to provide, prepare, and use their own plans, specifications, or reports for such purposes or projects.

SHEET TITLE:
WELL PLAN

DRAWING NUMBER:
W102

SHEET No: 1 of 3