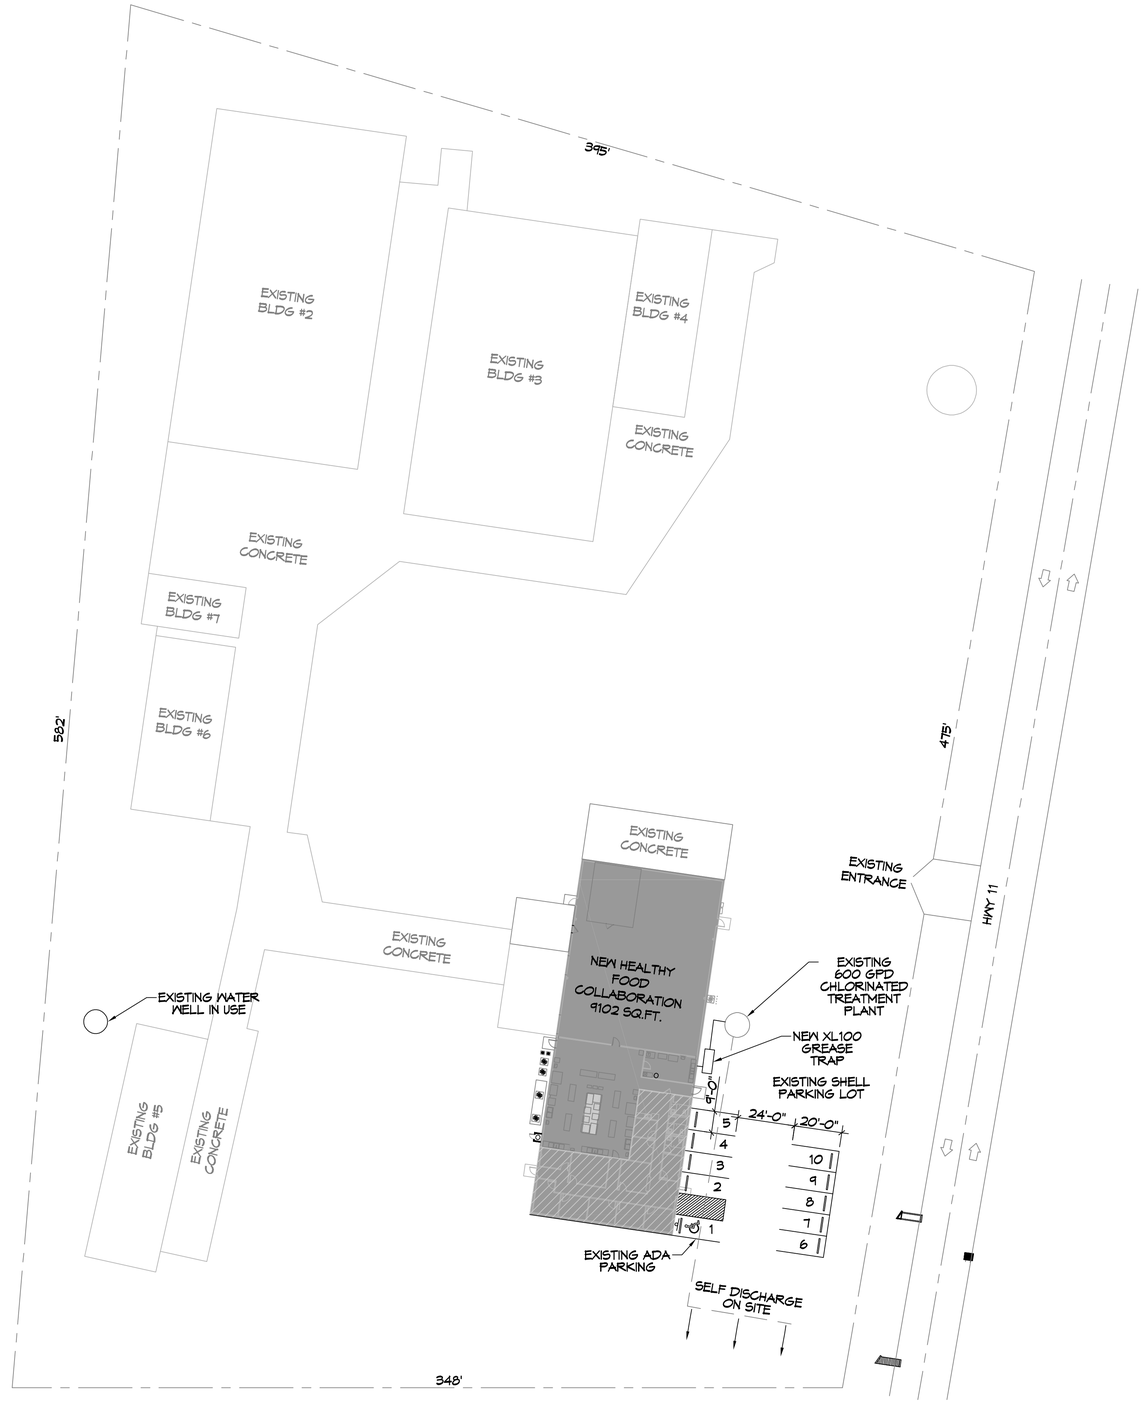


2 SITE PLAN
SCALE: 1" = 30'

## PLANING

ZONED H-1
HIGHWAY COMMERCIAL

## FLOOD ZONE

ZONE "X"

## BUILDING ELEVATION

BASE FLOOD ELEVATION = X'

## SITE LIGHTING

EXTERIOR LIGHTING SHALL BE SHADED OR INWARDLY DIRECTED IN SUCH A MANNER SO THAT NO DIRECT LIGHTING OR GLARE BE CAST BEYOND THE PROPERTY LINE. THE INTENSITY OF SUCH LIGHTING SHALL NOT EXCEED ONE FOOT CANDLE AS MEASURED AT THE ABUTTING PROPERTY LINE.

DAMMON ENGINEERING, INC.
LOUISIANA & MISSISSIPPI
www.dammonengineering.com
info@dammonengineering.com
PH: 985.649.5832

Chief Engineer: Brian Mistich, PE
5540 Classen Trail
Slidell, LA 70458

| # | DESCRIPTION | DATE |
|---|---|---|
| | | |

REVISIONS

STATE OF LOUISIANA
BRIAN A. MISTICH
License No. 30187
PROFESSIONAL ENGINEER

The drawings and specifications contained herein are the property of Dammon Engineering, and shall not be reproduced or used for other projects without the consent of Dammon Engineering. The drawings and specifications are instruments of service and are to be used only for the project for which they have been prepared and are intended for single use. Any reproduction or unauthorized use without written consent of Dammon Engineering is prohibited.

NEW FOOD DISTRIBUTION
HEALTHY SCHOOL FOOD COLLABORATIVE

6227I HWY 11
PEARL RIVER, LOUISIANA 70452

JOB No: 2444 DATE: 11-24-2021
DRAWN BY: CKD CHECKED BY: KJK

SHEET TITLE:
SITE PLAN

DRAWING NUMBER:
C100

SHEET No: 2 of 9

FILE NAME: J:_BOTH\DAM\2444 - healthy School Food Collaborative Kaufman\WORKING DWGS\C100 - SITE PLAN.dwg PLOT DATE & TIME: Wednesday, January 19, 2022 11:41:59 AM