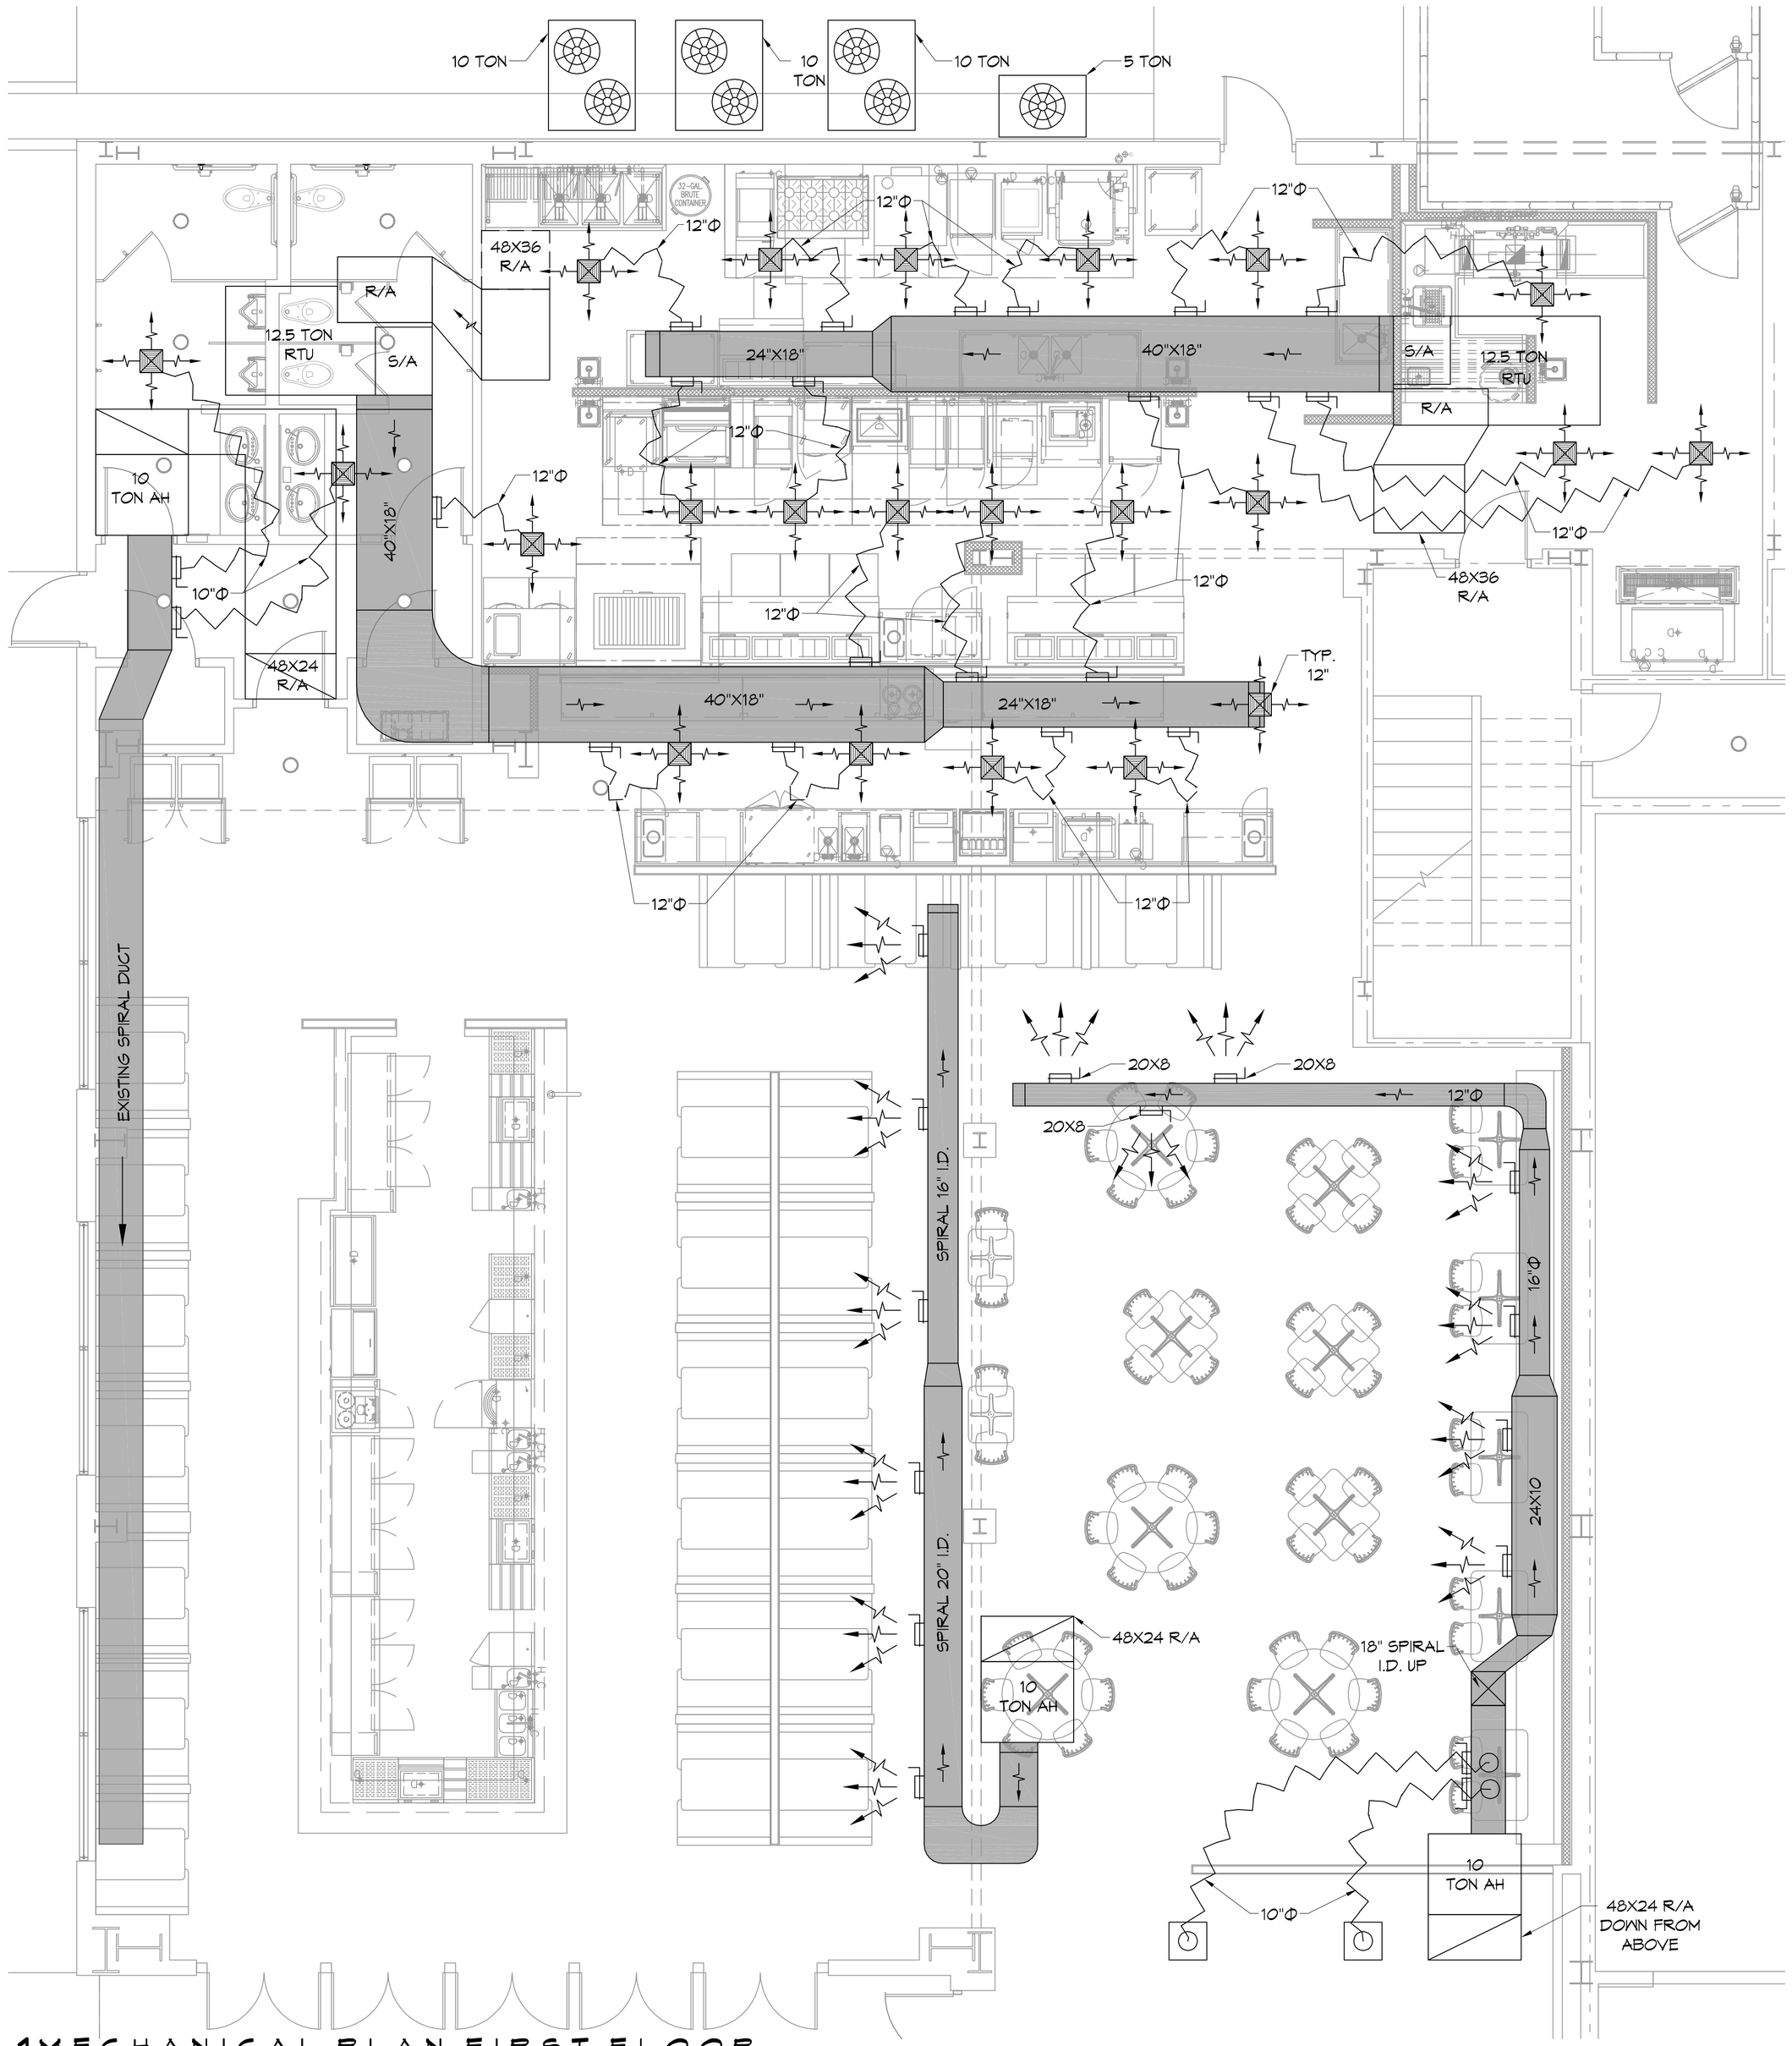

1 MECHANICAL PLAN FIRST FLOOR
SCALE: 1/4"=1'-0"

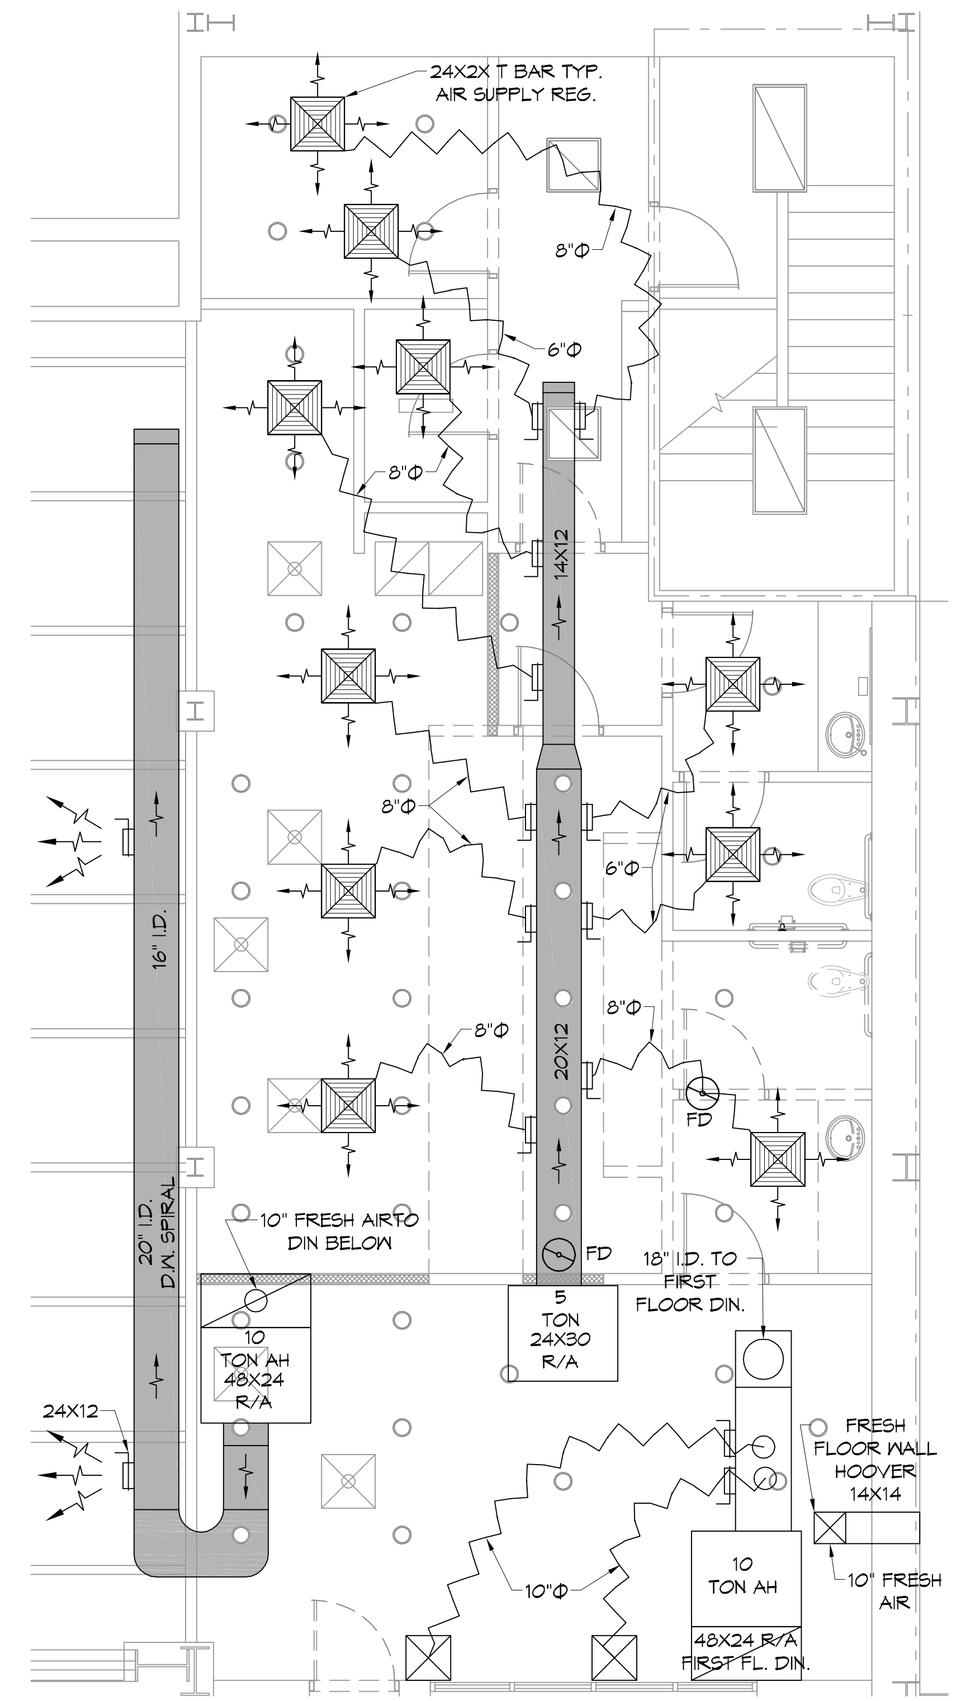

2 MECHANICAL PLAN SECOND FLOOR
SCALE: 1/4"=1'-0"

DAMMON ENGINEERING, INC.
LOUISIANA & MISSISSIPPI

www.dammonengineering.com
info@dammonengineering.com
PH: 985.649.5832

Chief Engineer: Brian Mistich, PE
554 Old Spanish Trail
Slidell, LA 70458

#	DESCRIPTION	DATE
1	REVISED LOCATIONS OF HVAC	09-17-2019

REVISIONS

SEAL:

Missing or invalid
File: R:\Stamps\
Sheet: 1

BOULEVARD AMERICAN BISTRO

LA HWY 21
COVINGTON, LA 70433

JOB No:	
DATE:	06-10-2021
DRAWN BY:	CJD
CHECKED BY:	BAM

SHEET TITLE:
MECHANICAL FLOOR PLAN

DRAWING NUMBER:
M101

SHEET No: 1 of 2