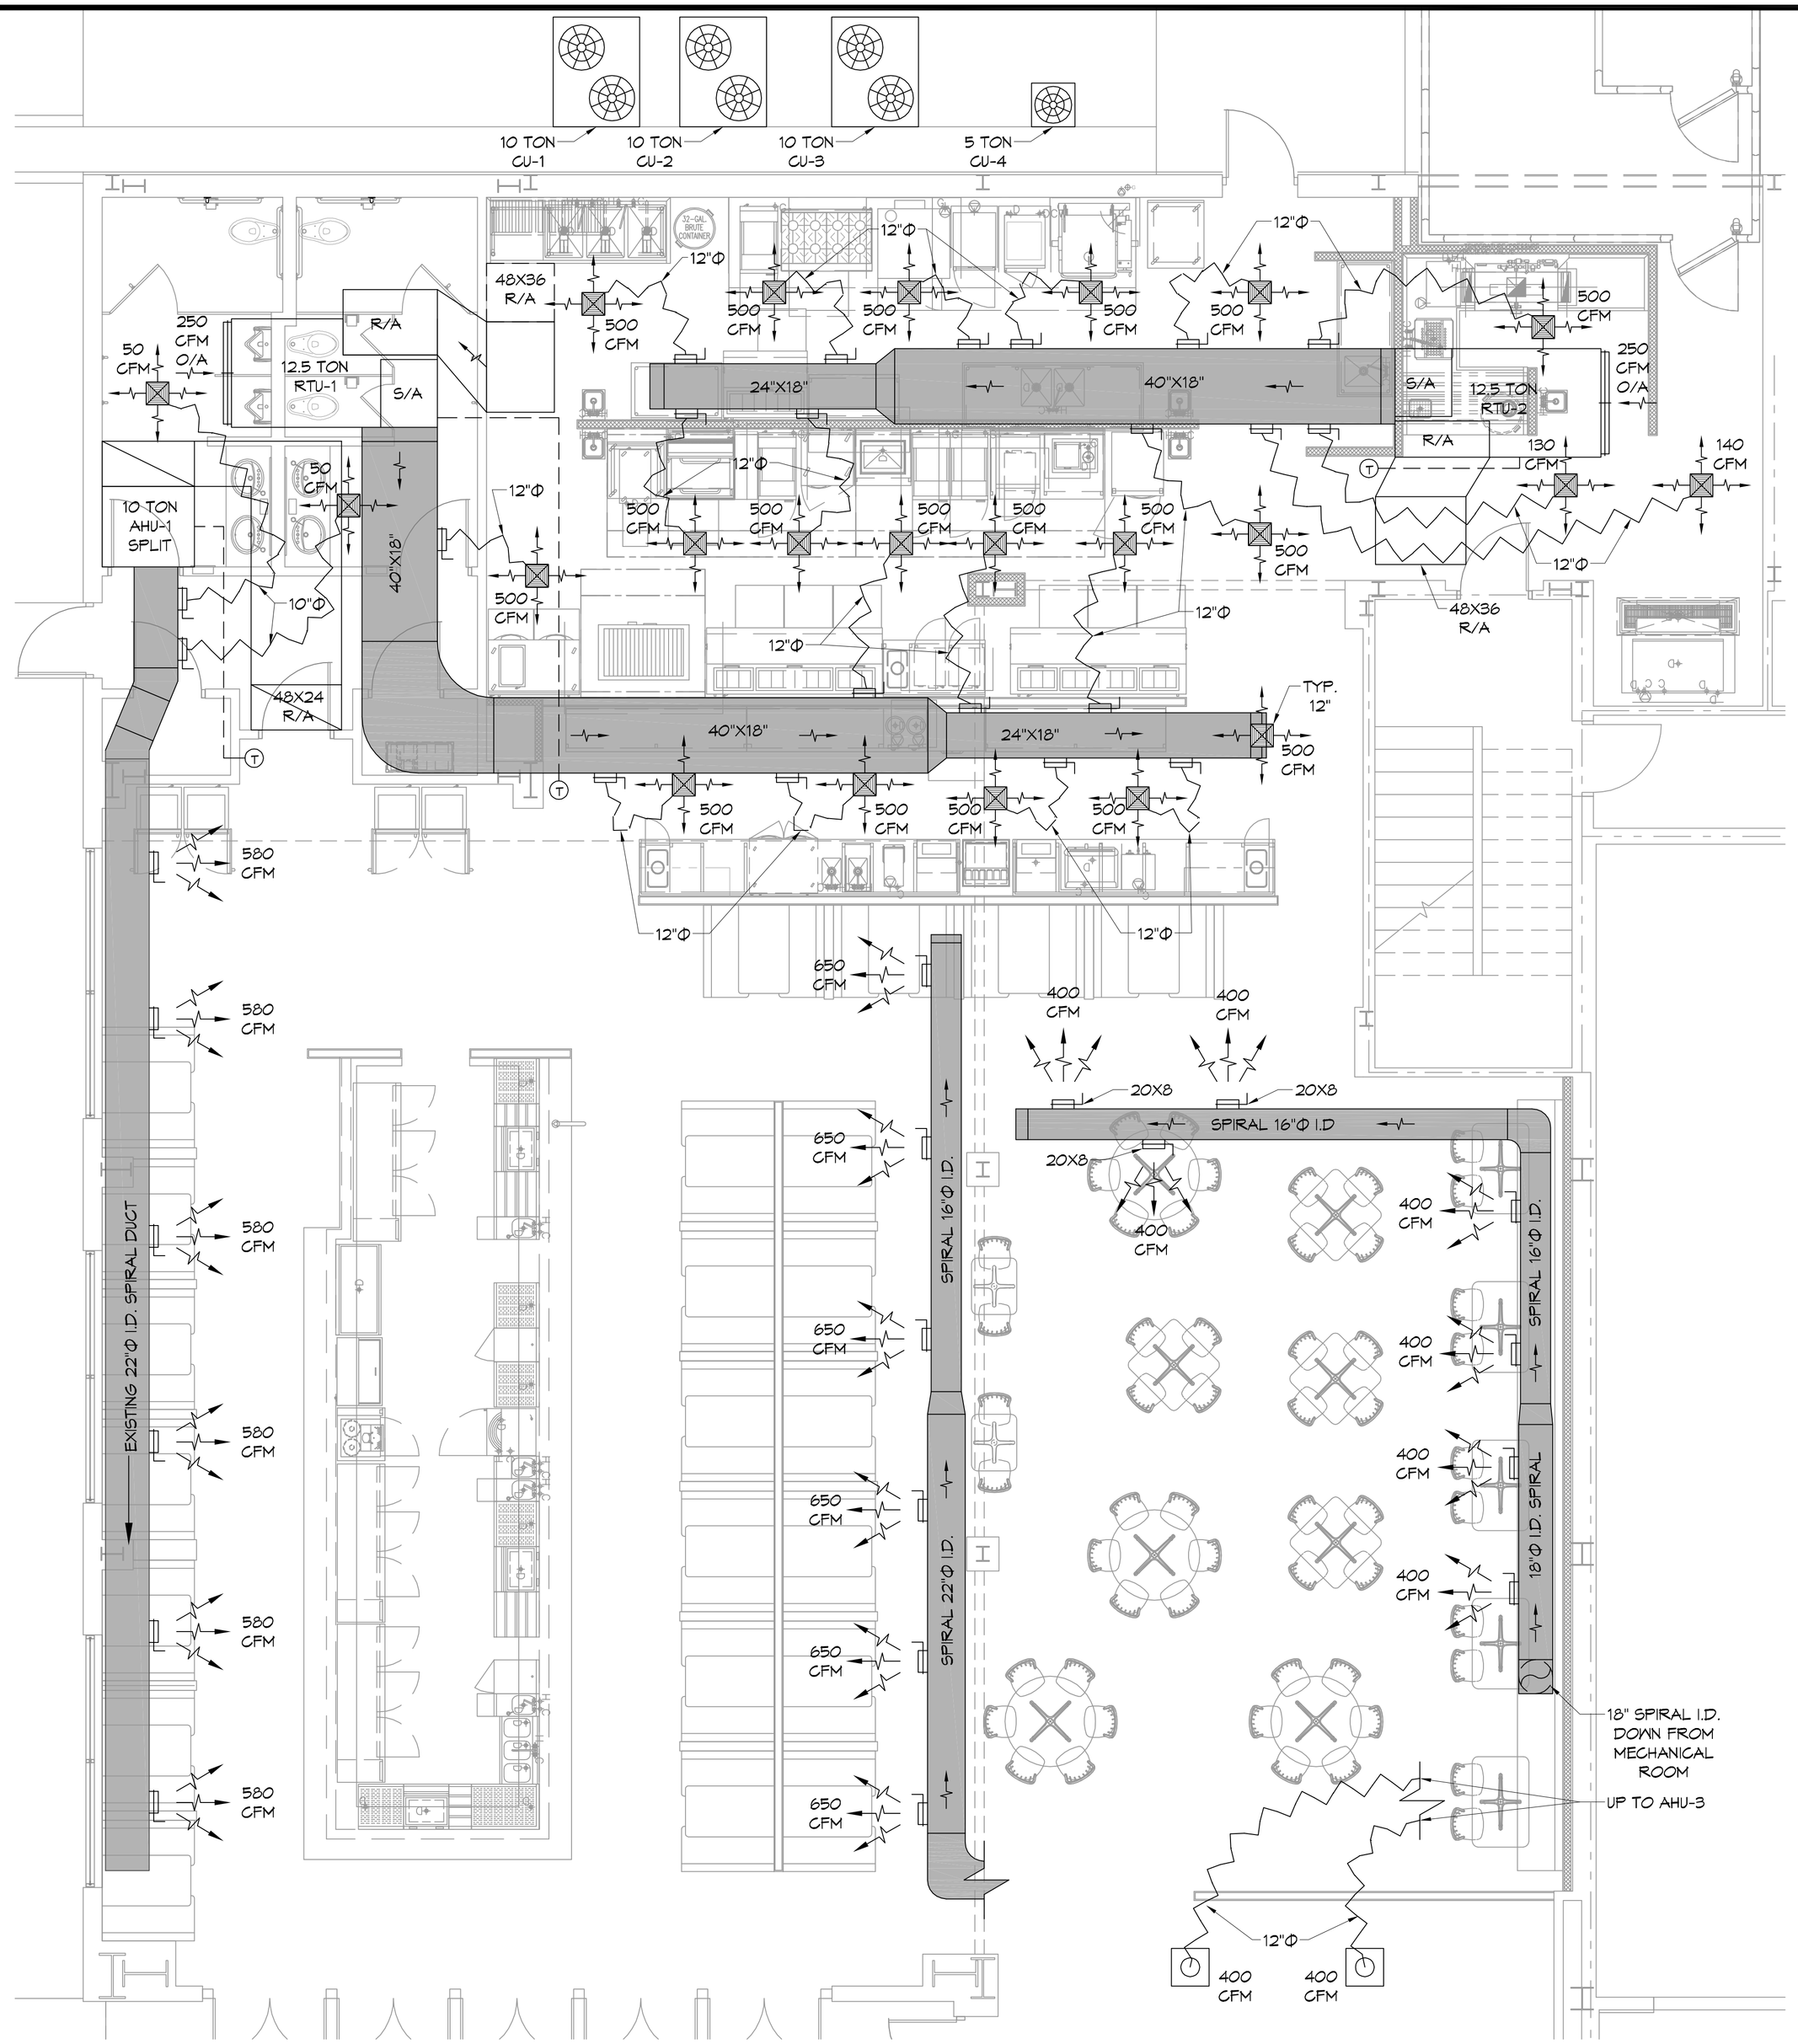

1 MECHANICAL PLAN FIRST FLOOR
SCALE: 1/4"=1'-0"

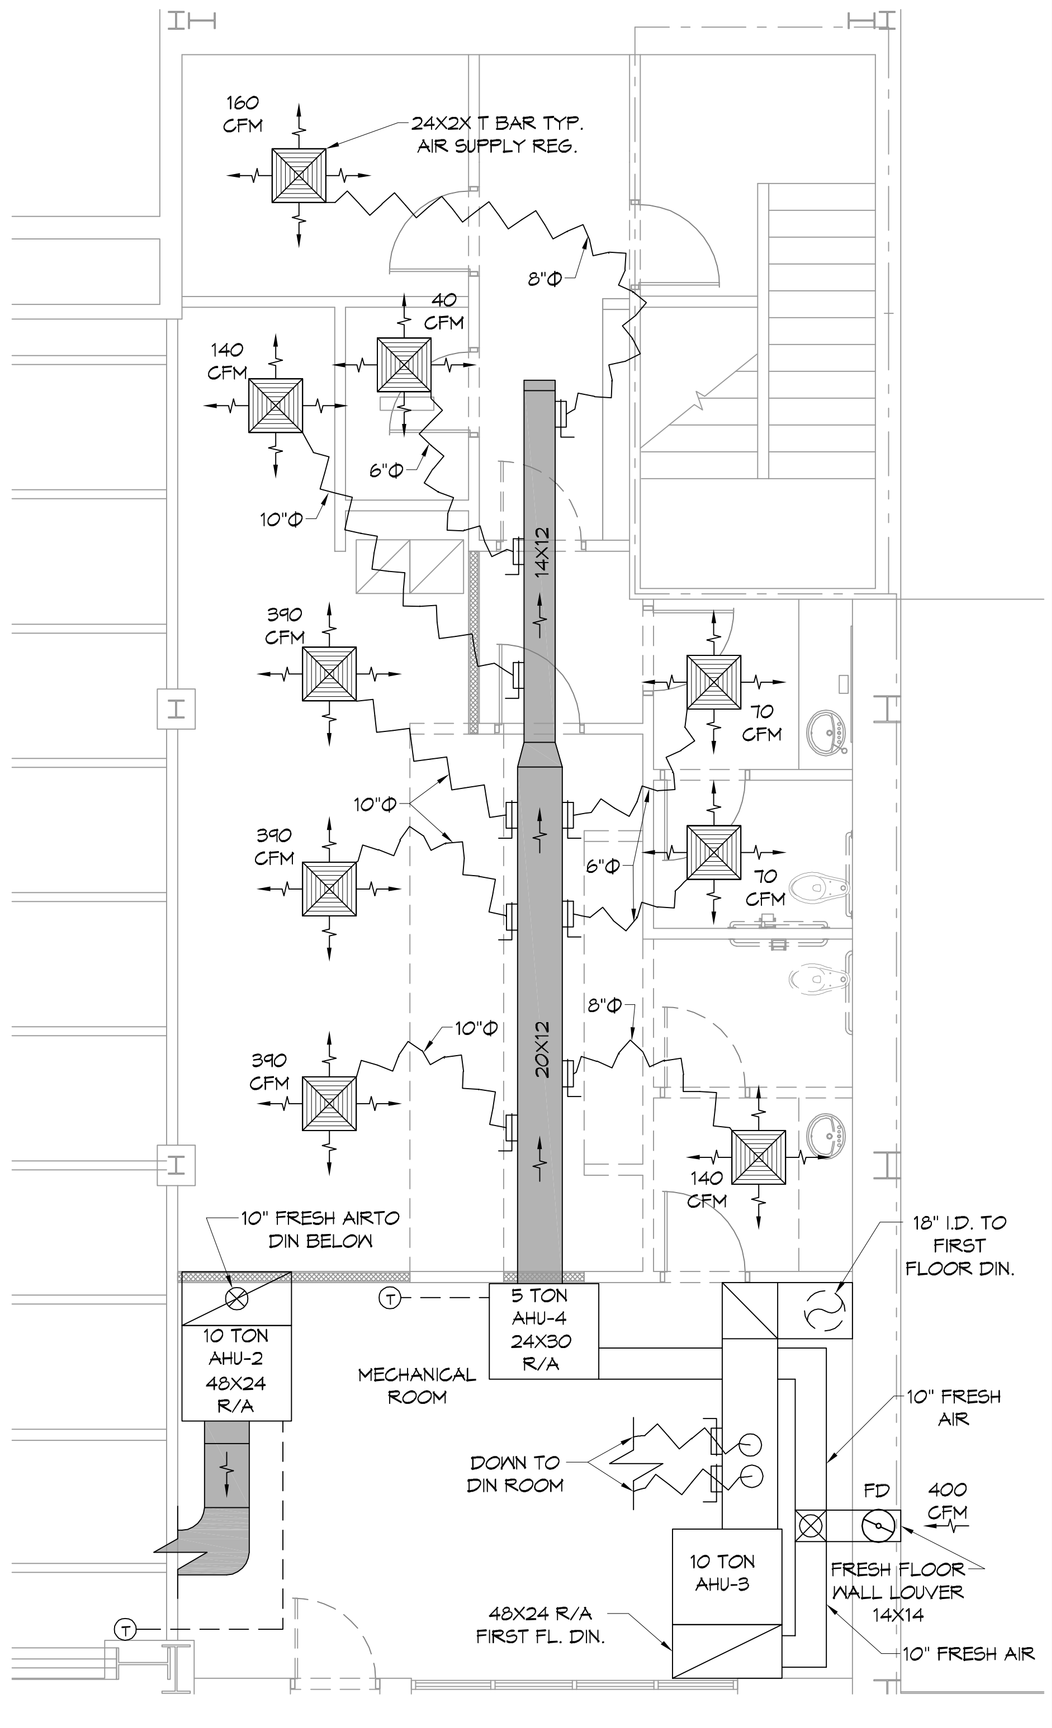

2 MECHANICAL PLAN SECOND FLOOR
SCALE: 1/4"=1'-0"

DAMMON ENGINEERING, INC.
LOUISIANA & MISSISSIPPI

www.dammonengineering.com
info@dammonengineering.com
PH: 985.649.3832

Chief Engineer: Brian Mistich, PE
554 Old Spanish Trail
Slidell, LA 70458

#	DESCRIPTION	DATE

REVISIONS

SEAL:

BOULEVARD AMERICAN BISTRO

LA HWY 21
COVINGTON, LA 70433

JOB No:
DATE: 06-16-2021
DRAWN BY: CKD
CHECKED BY: BAM

THIS DRAWING IS AN INSTRUMENT OF SERVICE, OWNERSHIP IS THE SOLE PROPERTY OF DAMMON ENGINEERING, INC. REPRODUCTION OF THIS DRAWING IN WHOLE OR IN PART WITHOUT WRITTEN PERMISSION OF DAMMON ENGINEERING, INC. IS PROHIBITED. ALL DRAWINGS, SPECIFICATIONS, REPORTS, PLANS, OR OTHER DOCUMENTS OR INSTRUMENTS PREPARED BY DAMMON ENGINEERING, INC. ARE THE PROPERTY OF DAMMON ENGINEERING, INC. AND MAY BE USED ONLY FOR THE PURPOSE INTENDED.

SHEET TITLE:
MECHANICAL FLOOR PLAN

DRAWING NUMBER:
M101

SHEET No: 1 of 2