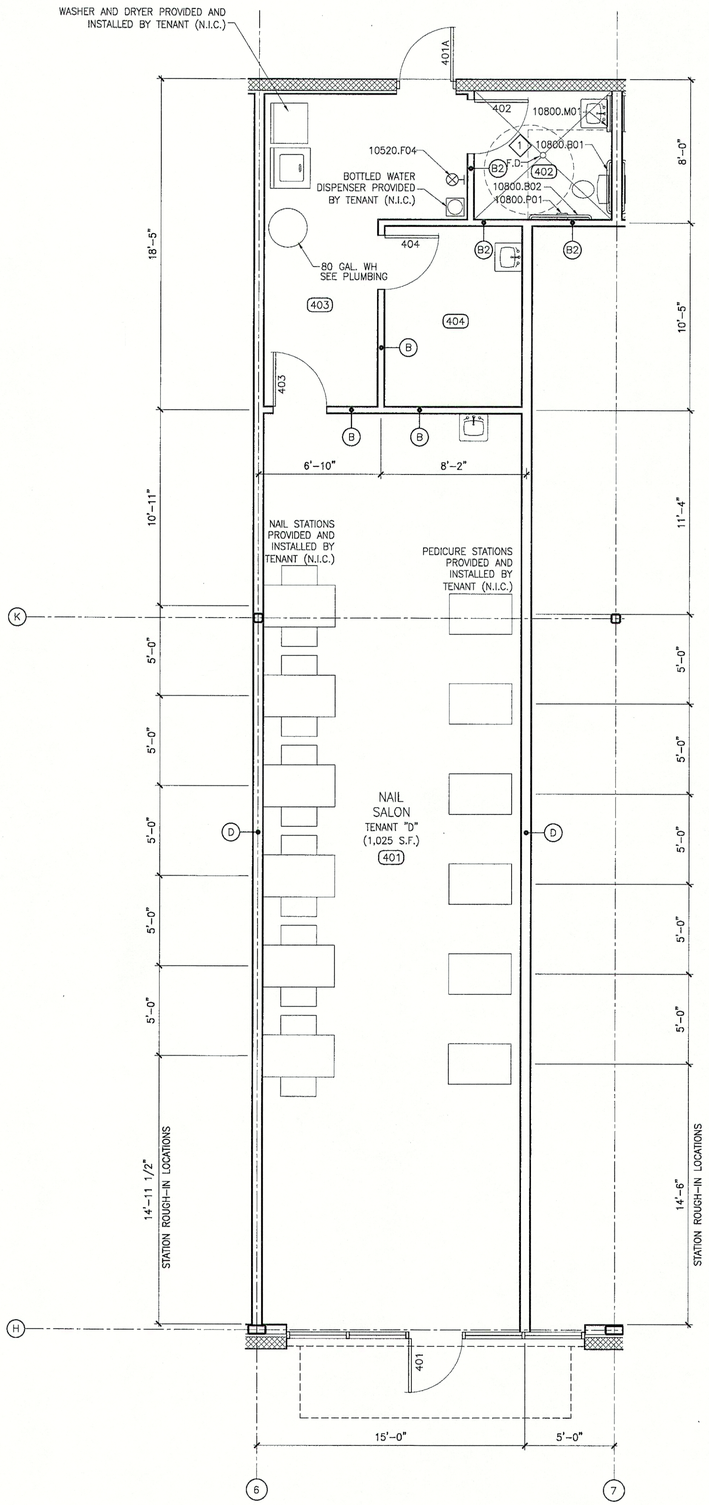

1 **ENLARGED PLAN**
1A1.1 NAIL SALON 1/4" = 1'-0"

2 KEYNOTES

10520.F04	FIRE EXT. W/WALL HOOK
10800.B01	36" x 1-1/4" DIA GRAB BAR
10800.B02	42" x 1-1/4" DIA GRAB BAR
10800.M01	MIRROR: 24" x 36"; FRAMED, WITH SHELF
10800.P01	TOILET PAPER HOLDER

3 SPECIFIC NOTES

1. 2% MAX. SLOPE FOR RESTROOM FLOOR DRAINAGE.

4 GENERAL NOTES

1. BOTTLED WATER DISPENSER PROVIDED BY TENANT. (N.I.C.)
2. INSTALL 5/8" GYP. BD. ON 2" METAL HAT CHANNEL @ 16" O.C. WITH 1 1/2" RIGID INSULATION ON ALL MASONRY WALLS.
3. EXTEND GYP. BD. TO METAL DECK IN ALL AREAS WITHOUT CEILINGS. IN AREAS WITH CEILINGS INSTALL GYP. BD. 6" ABOVE CEILING HEIGHT.

DATE	DESCRIPTION	BY
3/4/08	REV #3	LMR

REVISION

DDG DUPLANTIS DESIGN GROUP, PC
Respect • Integrity • Client Satisfaction • Excellence
THIBODAUX MANDEVILLE HOUSTON
Civil Engineering • Site Development • Land Planning • Public Works • Architecture
314 East Bayou Road
Thibodaux, Louisiana 70301
Phone: 985-447-0090
Fax: 985-447-7039

SIGNATURE:
DATE: 3/5/08

STAMP: STEPHEN M. LIGUERIE JR. REG. No. 29319 STATE OF LOUISIANA REGISTERED ARCHITECT

PROPOSED RETAIL DEVELOPMENT
CITY OF BOUTTE
ST. CHARLES PARISH, LOUISIANA

FOR THE SPECTRA GROUP, INC.
MEMPHIS, TENNESSEE

DRAWN	LMR
CHECKED	SMV
DATE	2/26/08
SCALE	AS NOTED ON DWG
PROJECT NO.	07-205A
FILE:	REVISION 3\A1-4.DWG
SHEET	A1.4