NEW RETAIL DEVELOPMENT FOR
BOUTTE SHOPPING CENTER, LLC
@ HIGHWAY 90
ST. CHARLES PARISH, LOUISIANA

1 ABBREVIATIONS

ABV	ABOVE
AFF	ABOVE FINISHED FLOOR
ACC	ACCESS
ACT	ACOUSTICAL TILE
ADD	ADDENDUM
ADJ	ADJACENT
A/C	AIR CONDITIONING
ALT	ALTERNATE
AL	ALUMINUM
AB	ANCHOR BOLT
APPROX	APPROXIMATE
ARCH	ARCHITECT -URAL
AUTO	AUTOMATIC
BM	BENCH MARK
BEL	BELOW
BET	BETWEEN
BVL	BEVELED
BLK	BLOCK
BLKG	BLOCKING
BD	BOARD
BS	BOTH SIDES
BW	BOTH WAYS
BOT	BOTTOM
BLDG	BUILDING
BUR	BUILT UP ROOFING
CAB	CABINET
CPT	CARPET -ED
CI	CAST IRON
CB	CATCH BASIN
CLG	CEILING
CFB	CEMENT FIBER BOARD
CER	CERAMIC
CLR	CLEAR -ANCE
COL	COLUMN
CONC	CONCRETE
CMU	CONCRETE MASONRY UNIT
CONST	CONSTRUCTION
CONT	CONTINUOUS OR CONTINUE
C.J.	CONTROL JOINT
CORR	CORRUGATED
CTR	COUNTER
CRS	COURSE -S
DEM	DEMOLISH, DEMOLITION
DTL	DETAIL
DIAG	DIAGONAL
DIAM	DIAMETER
DIM	DIMENSION
DIV	DIVISION
DS	DOWNSPOUT
D	DRAIN
DWR	DRAWER
DWG	DRAWING
EF	EACH FACE
ELEC	ELECTRIC -AL
EWC	ELECTRIC WATER COOLER
ELEV	ELEVATION
EMER	EMERGENCY
EQ	EQUAL
EQUIP	EQUIPMENT
EST	ESTIMATE
EXH	EXHAUST
EXIST	EXISTING
E.J.	EXPANSION JOINT
EWH	ELECTRIC WATER HEATER
EXP	EXPOSED
EXT	EXTERIOR
FOM	FACE OF MASONRY
FOS	FACE OF STUDS
FAS	FASTEN, FASTENER
FIN	FINISH -ED
FFE	FINISHED FLOOR ELEVATION
FA	FIRE ALARM
F.E.	FIRE EXTINGUISHER CABINET
FLR	FLOOR -ING
FD	FLOOR DRAIN
FLUR	FLUORESCENT
FTG	FOOTING
FND	FOUNDATION
FR	FRAME -D -ING
FIXT	FIXTURE
FUR	FURRED -ING
GA	GAUGE
GALV	GALVANIZED
GI	GALVANIZED IRON
GP	GALVANIZED PIPE
GC	GENERAL CONTRACT -OR
GL	GLASS, GLAZING
GB	GRAB BAR
GYP	GYPSUM
HDW	HARDWARE
HWD	HARDWOOD
HDR	HEADER
HTG	HEATING
HVAC	HEAT/VENT/AIR COND'G
HD	HEAVY DUTY
HGT	HEIGHT
HC	HOLLOW CORE
HM	HOLLOW METAL
HORIZ	HORIZONTAL
HB	HOSE BIB
HWH	HOT WATER HEATER
HWY	HIGHWAY
INCL	INCLUDE -D -ING
ID	INSIDE DIAMETER
INSUL	INSULATE -D -ION
INT	INTERIOR
INV	INVERT
JAN	JANITOR
JT	JOINT
KIT	KITCHEN
KO	KNOCKOUT
LBL	LABEL
LAB	LABORATORY
LAM	LAMINATE -D
LAV	LAVATORY
LH	LEFT HAND
LT	LIGHT
LW	LIGHTWEIGHT
LTL	LINTEL
LVR	LOUVER
MH	MANHOLE
MFR	MANUFACTURE -ER
MAS	MASONRY
MO	MASONRY OPENING
MTL	MATERIAL -S
MAX	MAXIMUM
MECH	MECHANIC -AL
MED	MEDIUM
MTL	METAL
MWK	MILLWORK
MIN	MINIMUM
MIR	MIRROR
MISC	MISCELLANEOUS
MOD	MODULAR
MULL	MULLION
NAT	NATURAL
NRC	NOISE REDUCTION COEFFICIENT
NOM	NOMINAL
N	NORTH
NIC	NOT IN CONTRACT
NTS	NOT TO SCALE
OC	ON CENTER -S
OPG	OPENING
OPP	OPPOSITE
OD	OUTSIDE DIAMETER
OA	OVERALL
OH	OVERHEAD
PNT	PAINT -ED
PNL	PANEL
PTD	PAPER TOWEL DISPENSER
PTR	PAPER TOWEL RECEPTOR
PKG	PARKING
PBD	PARTICLE BOARD
PTN	PARTITION
PERF	PERFORATE -DPERIMETER
PERIM	PLASTER
PLAS	PLASTIC LAMINATE
PLAM	PLATE
PL	PLYWOOD
PLYWD	POINT
PT	POLYVINYL CHLORIDE
PVC	POUNDS PER SQUARE FOOT
PSF	POUNDS PER SQUARE INCH
PSI	PREFABRICATE -D
PREFAB	PREFINISHED
PREFIN	PROPERTY LINE
PL	QUARRY TILE
QT	RADIUS
RAD	REFERENCE
REF	REFLECT -ED -IVE -OR
RFL	REFRIGERATOR
REFR	REGISTER
REG	REINFORCE -D -ING
REINF	RESILIENT
RES	RETURN
RET	RETURN AIR
RA	REVISION -S, REVISED
REV	RIGHT HAND
RH	RIGHT OF WAY
ROW	RISER
R	ROOF DRAIN
RD	ROOFING
RFG	ROOM
RM	ROUGH OPENING
RO	RUBBER BASE
RB	SCHEDULE
SCH	SECTION
SECT	SHEATHING
SHTH	SHEET
SHT	SIMILAR
SIM	SOLID CORE
SC	SPEAKER
SPK	SPECIFICATION -S
SPEC	SQUARE
SQ	STAINLESS STEEL
S.S.	STANDARD
STD	STATION
STA	STEEL
STL	STORAGE
STOR	STRUCTURAL
STR	SUSPENDED ACOUSTICAL TILE
SAT	SUSPENDED
SUS	SYMMETRY -ICAL
SYM	TACKBOARD
TKBD	TEMPERED
TP	TELEPHONE
TEL	TELEVISION
TV	THICK -NESS
THK	THRESHOLD
THR	TOILET PAPER DISPENSER
TPD	TONGUE AND GROOVE
T&G	TOWEL BAR
TB	TRANSOM
TRAN	TREAD
T	TYPICAL
TYP	UNDERCUT
UC	VAPOR BARRIER
VB	VERTICAL
VERT	VINYL
VIN	VINYL COMPOSITION TILE
VCT	VINYL WALL COVERING
VWC	VERIFY ON JOB
VOJ	WAINSCOT
WSCT	WALL HUNG
WH	WINDOW
WIN	WIRED GLASS
WG	WOOD
WD	

2 GRAPHIC INDEX

GENERAL INDEX

- DRAWING NUMBER / DRAWING TITLE / DRAWING/SHEET NO. TO WHICH THIS DRAWING IS CUT TO REFERENCED / SCALE = 1'-0"
- SURFACE SHOWN IN ELEVATION / ELEVATION NUMBER / SHEET NUMBER ON WHICH ELEVATION IS DRAWN
- DETAIL NUMBER / AREA OF DETAIL TO BE ENLARGED / SHEET NUMBER ON WHICH ENLARGED DETAIL IS DRAWN
- (1) REFERENCE NUMBER FOR WALLS, PARTITIONS, CONSTRUCTION, ETC... OR ANY INFORMATION TO BE CONVEYED WHICH IS REPETITIVE OR SPACE AVAILABLE PROHIBITS A WRITTEN DESCRIPTION OF AN ITEM
- 2A40 INDICATES SECTION OR DETAIL NUMBER 2 APPEARING ON SHEET NUMBER A40
- DIRECTION OF CUTTING PLANE / LONGITUDINAL OR TRANSVERSE BUILDING SECTION NO. / SHEET NUMBER ON WHICH LONGITUDINAL OR TRANSVERSE BUILDING SECTION IS DRAWN
- 7.25" NEW OR REQUIRED POINT ELEVATION
- 7.25" EXISTING POINT ELEVATION
- DETAIL NUMBER / DIRECTION OF CUTTING PLANE / SHEET NUMBER ON WHICH SECTION OR DETAIL IS DRAWN

ARCHITECTURAL PLAN INDEX

- COLUMN REFERENCE GRIDS
- F.E. FIRE EXTINGUISHER SURFACE MOUNTED
- F.E. FIRE EXTINGUISHER SEMI-RECESSED
- F.E. FIRE EXTINGUISHER FULLY-RECESSED
- 101 DOOR IDENTIFICATION NO.
- DRINKING FOUNTAIN
- (101) ROOM NUMBER
- GRAB BARS
- (2) EQUIPMENT OR FURNISHING
- (WH) WATER HEATER
- (A) WINDOW OR LOUVER TYPE
- DOWNSPOUT
- UP 17R — NUMBER OF RISERS; STAIR DIRECTION SYMBOL; 11 1/2" — WIDTH OF TREADS
- FD FLOOR DRAIN NOTE: LINES INDICATE SLOPE IN FLOOR

ARCHITECTURAL MATERIAL LEGEND

- EARTH
- PLYWOOD (PLYWD)
- CONCRETE
- WOOD FINISH (WD FIN)
- BRICK IN PLAN (BRK)
- WOOD ROUGH
- BRICK IN ELEVATION
- INSULATION LOOSE OR BATT (INSUL)
- METAL (MTL)
- INSULATION RIGID (INSUL)
- GYPSUM WALL BOARD
- ACOUSTICAL RIGID (ACT)

3 AREA ANALYSIS

BUILDING AREA

BUILDING SHELL: ——— 33,485 S.F.
TOTAL AGGREGATE AREA (RETAIL SHELL AREA): ——— 30,207 S.F. (3)

NUMBER OF STORIES: 1
BUILDING HEIGHT FROM AVERAGE GRADE: 23'-6" A.F.F.

AREA INCREASE CALCULATIONS:

12,500 SQFT MAX AREA (PER TABLE 503)
x300% (PER IBC SEC. 506.3) = 37,500 SQFT

4 CODE ANALYSIS

INTERNATIONAL BUILDING CODE 2000 ED.

OCCUPANCY CLASSIFICATION: GROUP M-MERCANTILE
OCCUPANT LOAD: (TO BE DETERMINED BY TENANT)
TOTAL OCCUPANTS: (TO BE DETERMINED BY TENANT)
CONSTRUCTION TYPE: II B, UNPROTECTED

NFPA 101 - LIFE SAFETY CODE, 2000 ED:

OCCUPANCY CLASSIFICATION: GROUP M-MERCANTILE CLASS B (NFPA SECT. 37.1.4.2.1)
OCCUPANT LOAD: (TO BE DETERMINED BY TENANT)
TOTAL OCCUPANTS: (TO BE DETERMINED BY TENANT)
CONSTRUCTION TYPE: II(000)

REQUIRED OCCUPANT LOAD AND EXIT WIDTH PER FLOOR:

AREA OF TENANT		OCCUPANT LOAD (30 S.F./OCCUPANT) (IBC TABLE 1003.2.2.2)	CALCULATED EXIT WIDTHS (.15"/OCCUPANT) (IBC TABLE 1003.2.3)	(.20"/OCCUPANT) (NFPA TABLE 7.3.3.1)
"A"	5,530 S.F.	185	27.8"	37.0"
"B"	1,400 S.F.	47	7.1"	9.4"
"C"	1,400 S.F.	47	7.1"	9.4"
"D"	1,025 S.F.	35	5.3"	7.0"
"E"	1,775 S.F.	60	9.0"	12.0"
"F"	2,450 S.F.	82	12.3"	16.4"
"G"	1,280 S.F.	43	6.5"	8.6"
"H"	2,800 S.F.	94	14.1"	18.8"
"J"	4,567 S.F.	153	23.0"	30.6"
"K"	6,000 S.F.	200	30.0"	40.0"
"L"	5,200 S.F.	174	26.1"	34.8" (3)
TOTAL	33,427 S.F.	1120	168.3"	224"

NOTE: REQUIRED EXIT WIDTH SHOULD NEVER BE BELOW WIDTH MANDATED BY CODE.

MAX TRAVEL DISTANCE: 250' SPRINKLED (IBC TABLE 1004.2.4)
MAX TRAVEL DISTANCE: 200' SPRINKLED (NFPA 36.2.6)
MAX DEAD END: 20' (IBC 1004.3.2.3)
MAX DEAD END: 50' SPRINKLED (NFPA 36.2.5.2)
MIN CORRIDOR/AISLE WIDTH: 44" (36" OCCUPANT LOAD <50) (IBC 1004.3.2.2)
MIN CORRIDOR/AISLE WIDTH: 36" (NFPA 36.2.5.5)
MIN CLEAR OPENING OF EXIT DOORS 32" (IBC 1003.3.1.1)
MIN CLEAR OPENING OF EXIT DOORS 32" (NFPA 7.2.1.2.3)

FIRE PROTECTION HOURLY RATINGS FOR ALL STRUCTURAL COMPONENTS AND SEPARATION OF HAZARDS COMPONENTS REQUIRED BY THE APPLICABLE BUILDING CODE.

COLUMNS, GIRDERS, TRUSSES: NC (IBC TABLE 601)
BEARING WALLS: NC (IBC TABLE 601)
FLOORING/CEILING: NC (IBC TABLE 601)
ROOF/CEILING: NC (IBC TABLE 601)
EXTERIOR WALLS: (RE: IBC TABLE 602)
CORRIDORS: 0 (IBC TABLE 1004.3.2.1)
TENANT SEPARATIONS: 1HR (IBC 402.7.2, 708.3)
OCCUPANCY SEPARATIONS: (RE: IBC TABLE 302.3.3)
ROOF COVERING: MIN. IBC CLASS "C" (IBC TABLE 1505.1)

NC=NONCOMBUSTIBLE

OTHER CODES:

BUILDING: 2003 IBC
MECHANICAL: 2003 IMC
PLUMBING: 2000 LA STATE PLUMBING CODE
LIFE SAFETY: 2003 NFPA 101
HANDICAPPED CODE: ADAAG

PARKING CALCULATIONS:

RE: CIVIL PLANS

SPRINKLER SYSTEM:

SPRINKLER SYSTEM: AUTOMATIC SPRINKLER WITH SUPERVISION PER NFPA 13

5 DIRECTORY

OWNER / DEVELOPER:
BOUTTE SHOPPING CENTER, LLC
5851 RIDGE BEND ROAD
MEMPHIS, TN 38120
PHONE: (901)685-2300
FAX (901)685-2354
CONTACT:
TOM KENDALL

CIVIL ENGINEER:
DUPLANTIS DESIGN GROUP, PC
735 N. CAUSEWAY BLVD. SUITE 201
MANDEVILLE, LA 70448
PHONE: (985) 626-9547
FAX: (985) 626-0269
PROJECT ENGINEER:
THOMAS H. BUCKEL, P.E.

ARCHITECT:
DUPLANTIS DESIGN GROUP, PC
314 EAST BAYOU ROAD
THIBODAUX, LOUISIANA 70301
PHONE: (985) 447-0090
FAX: (985) 447-7009
PROJECT ARCHITECT:
STEPHEN M. VIGUERIE, AIA

STRUCTURAL ENGINEER:
JOHNSTON BURKHOLDER ASSOCIATES
323 WEST 8TH ST. SUITE 310
KANSAS CITY, MI 64105
PHONE: (816) 421-4200
FAX: (816) 421-4381
PROJECT ENGINEER:
SCOTT BURKHOLDER, P.E.

PLUMBING, MECHANICAL AND ELECTRICAL ENGINEER:
HENDERSON ENGINEERS, INC.
8325 LENEXA DR., SUITE 400
LENEXA, KANSAS 66214
PHONE: (913) 307-5300
FAX: (913) 307-5400
PROJECT ENGINEER:
CHUCK ROBINSON, P.E.

GEOTECHNICAL ENGINEER:
GORE ENGINEERING, INC.
3613 HESSMER AVENUE
METAIRIE, LA 70011
PHONE: (504) 888-6690
FAX: (504) 888-6827
CONTACT:
LAWRENCE GILBERT

SURVEY:
LANDMARK SURVEYING, INC.
1400 DEALERS AVENUE, SUITE A
HARAHAN, LA 70123
PHONE: (504) 733-3303
FAX: (504) 734-8357
CONTACT:
STEVE RUNNEBAUM

7 GOVERNING AUTHORITIES

ZONING:
CITY OF BOUTTE
14996 RIVER ROAD - P.O. BOX 302
HAHNVILLE, LA 70057
PHONE: (985) 783-5060
FAX: (985) 783-6447
CONTACT:
STEPHEN A. ROMANO

PERMIT/PLAN REVIEW:
CITY OF BOUTTE
14996 RIVER ROAD - P.O. BOX 302
HAHNVILLE, LA 70057
PHONE: (985) 783-5060
FAX: (985) 783-6447
CONTACT:
STEPHEN A. ROMANO

HEALTH DEPT.
DEPT. OF HEALTH & HOSPITAL
ENVIRONMENTAL SERVICES
MARYLAND & HWY 90
PHONE: (985) 785-1029
CONTACT:
KAREN PICOU

CITY ENGINEERING:
CITY OF BOUTTE
PHONE: (985) 783-5102
CONTACT:
LEE ZERINGUE

FIRE MARSHAL (STATE):
OFFICE OF THE STATE FIRE MARSHAL
PLAN REVIEW SECTION
8181 INDEPENDENCE DRIVE
BATON ROUGE, LA 70806
PHONE: (800) 256-5452
CONTACT:
PLAN REVIEW ARCHITECT

8 UTILITIES

SANITARY SEWER:
CITY OF BOUTTE
404 MILLING
LULING, LA 70070
PHONE: (985) 783-5100
CONTACT:
SAMUEL ACCARDO

DOMESTIC WATER:
CITY OF BOUTTE
301 3RD STREET
LULING, LA 70070
PHONE: (985) 783-5110
FAX: (985) 785-2005
CONTACT:
ROBERT BRU

ELECTRIC:
ENTERGY
4317 W. AIRLINE HIGHWAY
RESERVE, LA 70084
PHONE: (985) 479-2027
FAX: (985) 479-2029
CONTACT:
NANCY AUCOIN

NATURAL GAS:
ATMOS ENERGY
2550 BELLE CHASSE HWY, SUITE 120
GRETNA, LA 70053
PHONE: (504) 362-4976
FAX: (504) 376-8426
CONTACT:
JENA ROUSSEL

TELEPHONE:
BELLSOUTH
1010 HANCOCK STREET
GRETNA, LA
PHONE: (504) 364-6803
FAX: (504) 634-6808
CONTACT:
MICHELLE NERO

6 ACCESSIBILITY STANDARDS

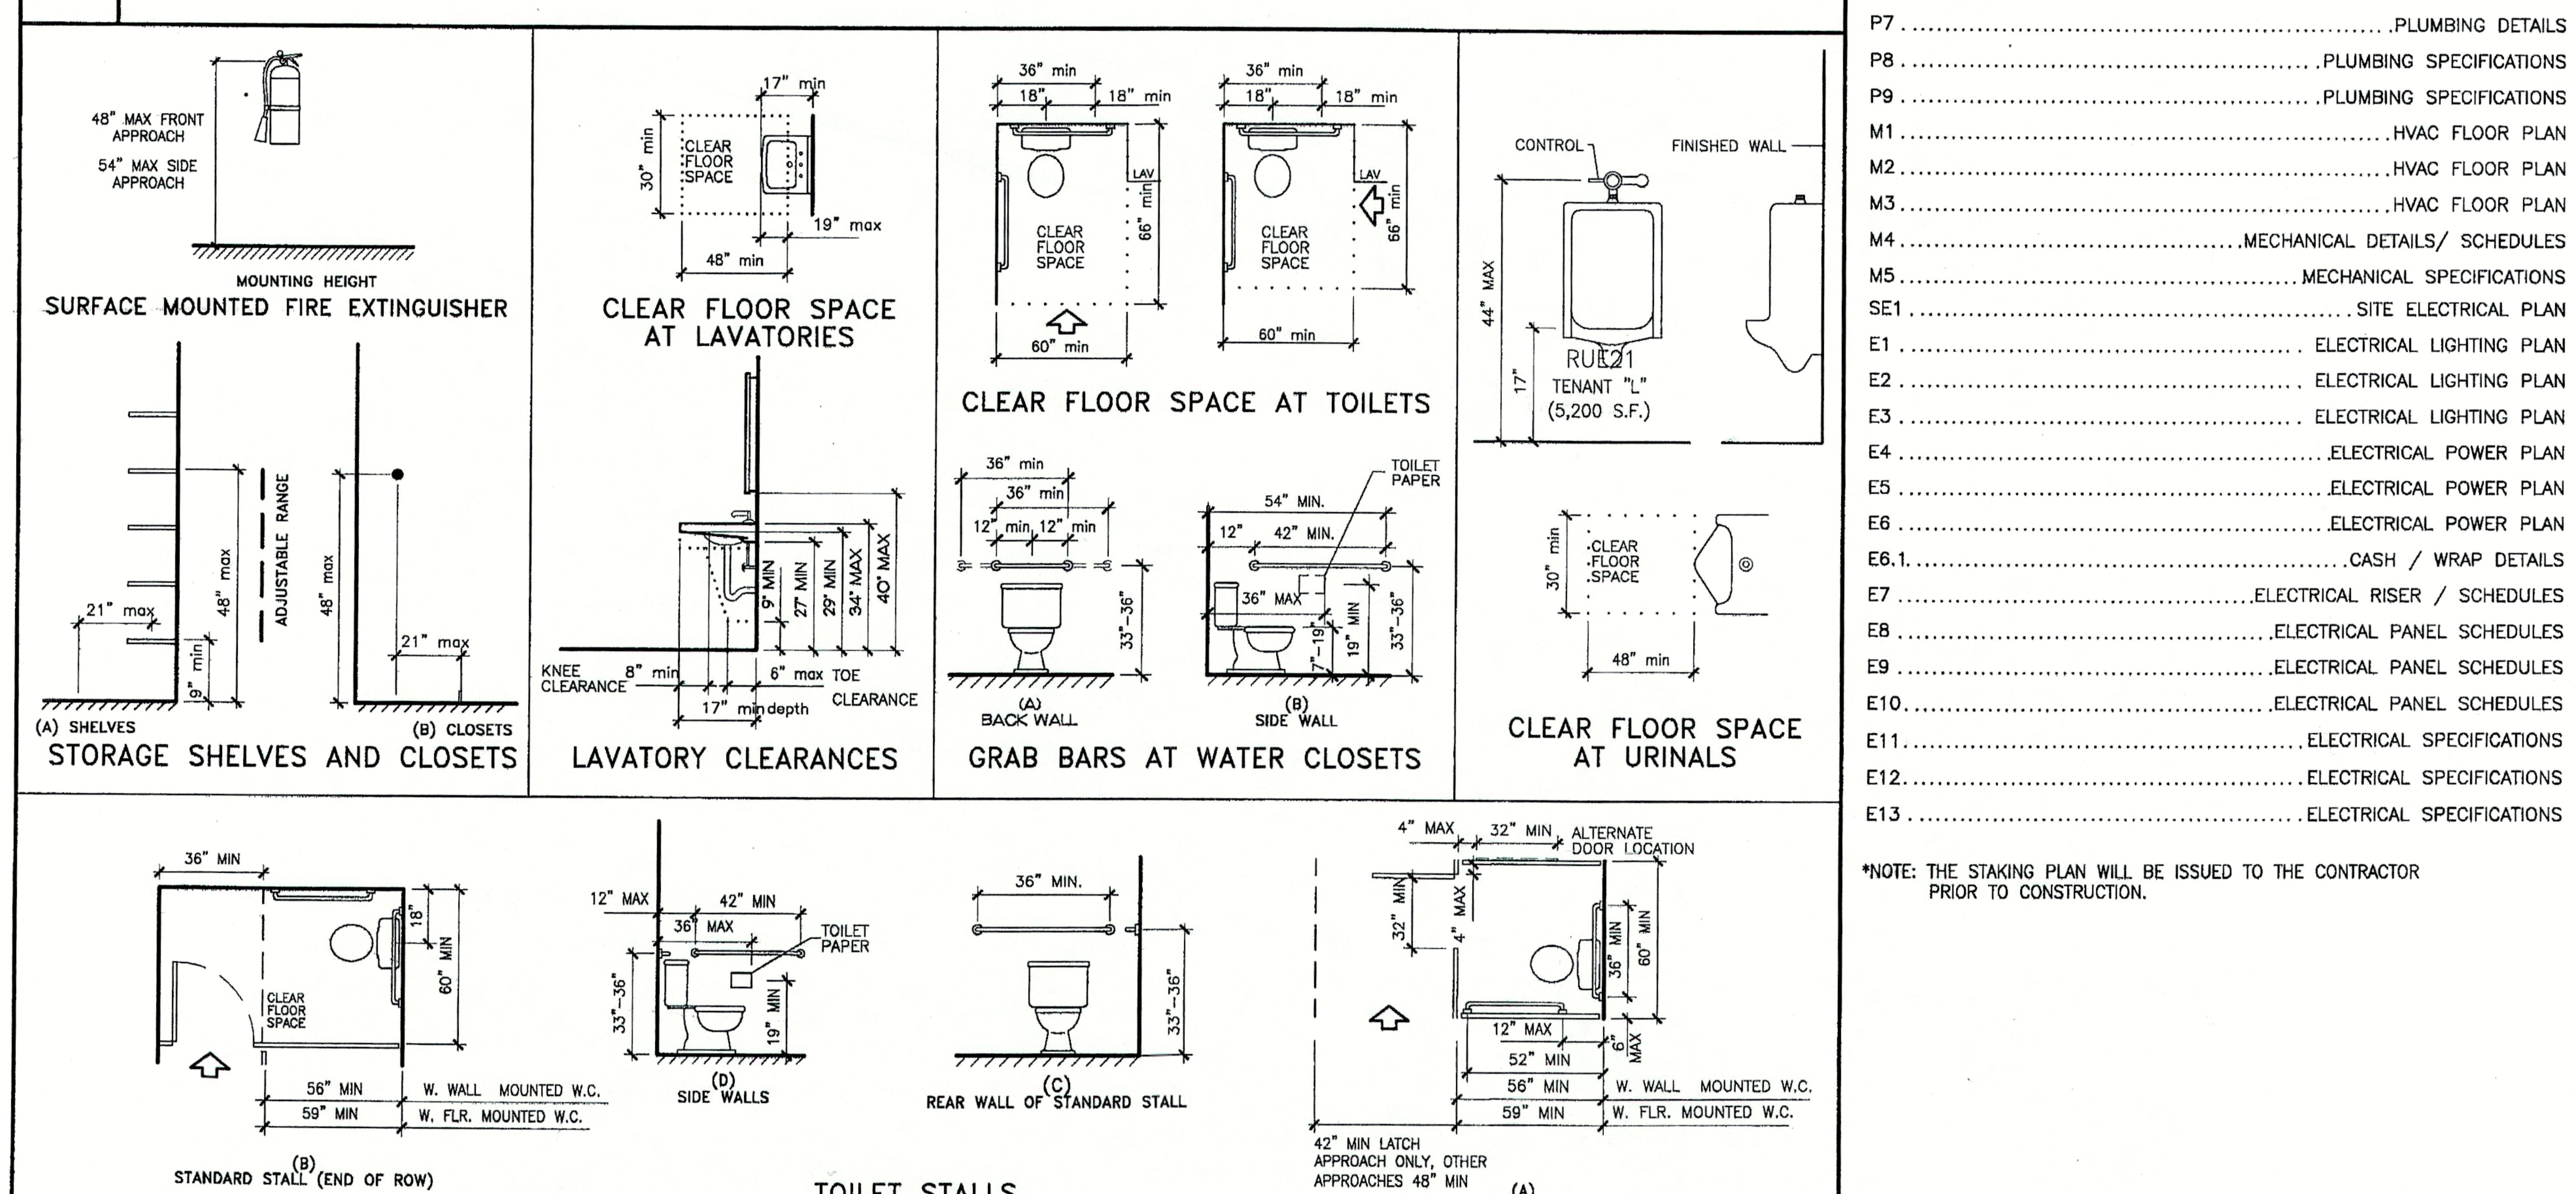

9 INDEX OF DRAWINGS

G1.0	GENERAL INFORMATION
	SITE SURVEY
C-1	SITE PLAN
C-2	GRADING PLAN
C-3	UTILITY PLAN
C-3A	OFFSITE UTILITY PLAN
C-4	EROSION CONTROL PLAN
C-5	*STAKING PLAN
RD-1	ROADWAY IMPROVEMENT PLAN
RD-2	ROADWAY IMPROVEMENT PLAN
RD-3	ROADWAY IMPROVEMENT PLAN
C-6	DETAIL SHEET
C-7	DETAIL SHEET
C-8	DETAIL SHEET
C-9	DETAIL SHEET
C-10	DETAIL SHEET
C-11	DETAIL SHEET
C-12	DETAIL SHEET
C-13	DETAIL SHEET
C-14	DETAIL SHEET
C-15	DETAIL SHEET
	PHOTOMETRICS PLAN
L-1	LANDSCAPING PLAN
SW1.1	ARCHITECTURAL SIDEWALK PLAN
A1.1	FLOOR PLAN
A1.2	PLAN DETAILS
A1.3	PLAN DETAILS
A1.4	PLAN DETAILS
A2.1	OPENING SCHEDULES / DETAILS
A2.2	STOREFRONT DETAILS
A3.1	ROOF PLAN / DETAILS
A3.2	DELETED
A4.1	EXTERIOR ELEVATIONS
A4.2	EXTERIOR ELEVATIONS
A5.1	BUILDING SECTIONS / WALL SECTIONS
A5.2	DETAILS
A6.1	CEILING PLAN
S1.1	FOUNDATION PLAN
S1.2	FOUNDATION DETAILS
S2.1	FRAMING PLAN
S3.1	FRAMING DETAILS
S3.2	FRAMING DETAILS
P1	PLUMBING PLAN
P2	PLUMBING PLAN
P3	PLUMBING PLAN
P4	ENLARGED PLUMBING PLANS
P4.1	ENLARGED PLUMBING PLANS
P5	RISER DIAGRAMS
P6	PLUMBING SCHEDULES AND NOTES
P7	PLUMBING DETAILS
P8	PLUMBING SPECIFICATIONS
P9	PLUMBING SPECIFICATIONS
M1	HVAC FLOOR PLAN
M2	HVAC FLOOR PLAN
M3	HVAC FLOOR PLAN
M4	MECHANICAL DETAILS/ SCHEDULES
M5	MECHANICAL SPECIFICATIONS
SE1	SITE ELECTRICAL PLAN
E1	ELECTRICAL LIGHTING PLAN
E2	ELECTRICAL LIGHTING PLAN
E3	ELECTRICAL LIGHTING PLAN
E4	ELECTRICAL POWER PLAN
E5	ELECTRICAL POWER PLAN
E6	ELECTRICAL POWER PLAN
E6.1	CASH / WRAP DETAILS
E7	ELECTRICAL RISER / SCHEDULES
E8	ELECTRICAL PANEL SCHEDULES
E9	ELECTRICAL PANEL SCHEDULES
E10	ELECTRICAL PANEL SCHEDULES
E11	ELECTRICAL SPECIFICATIONS
E12	ELECTRICAL SPECIFICATIONS
E13	ELECTRICAL SPECIFICATIONS

*NOTE: THE STAKING PLAN WILL BE ISSUED TO THE CONTRACTOR PRIOR TO CONSTRUCTION.

REVISION

DATE		DESCRIPTION	BY
3/13/09	3	REV #6	LMR
3/4/08	2	REV #3	LMR
9/17/07	1	REV #1	LMR

DDG DUPLANTIS DESIGN GROUP, PC
Respect • Integrity • Client Satisfaction • Excellence
THIBODAUX MANDEVILLE HOUSTON
Civil Engineering • Site Development • Land Planning • Public Works • Architecture
314 East Bayou Road
Thibodaux, Louisiana 70301
Phone: 985.447.0090
Fax: 985.447.7009

SIGNATURE:
DATE: 3/17/09

STAMP
STEPHEN M. VIGUERIE ★ REG. NO. 5132 ★ STATE OF LOUISIANA REGISTERED ARCHITECT

PROPOSED RETAIL DEVELOPMENT
CITY OF BOUTTE
ST. CHARLES PARISH, LOUISIANA

FOR THE SPECTRA GROUP, INC.
MEMPHIS, TENNESSEE

DRAWN	LMR
CHECKED	SMV
DATE	8/13/07
SCALE	AS NOTED ON DWG
PROJECT NO.	07-205A
FILE:	REVISION 6\G1-0.DWG
SHEET	G1.0