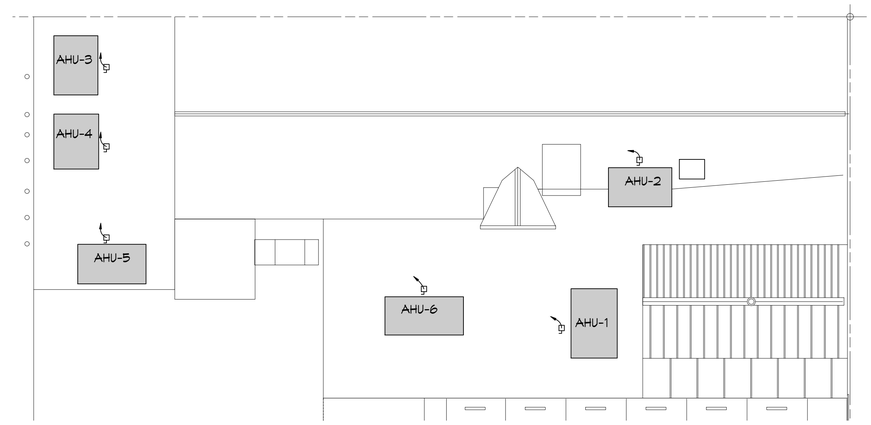

1 ROOF POWER PLAN
SCALE: 3/32"=1'-0"

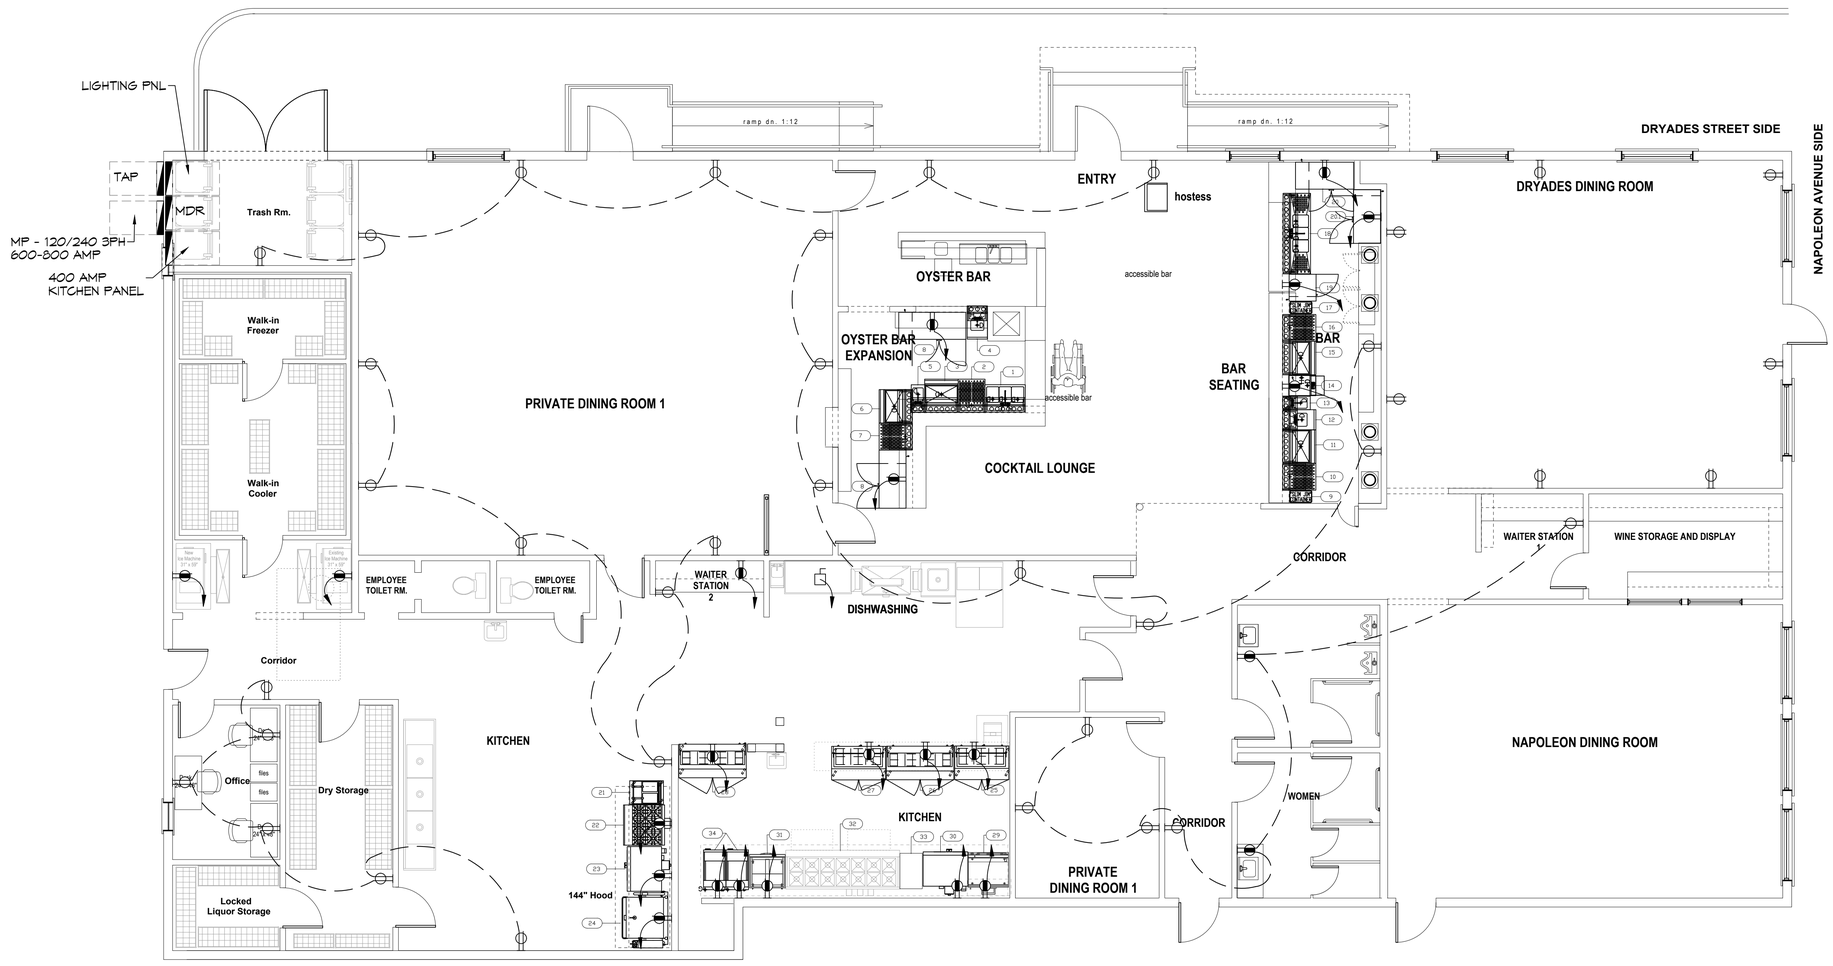

1 POWER PLAN
SCALE: 3/16"=1'-0"

DAMMON
ENGINEERING, INC.
LOUISIANA & MISSISSIPPI

Chief Engineer: Brian Mistich, PE
554 Old Spanish Trail
Slidell, LA 70458

www.dammonengineering.com
info@dammonengineering.com
PH: 985.649.5021

REVISIONS

#	DESCRIPTION	DATE

SEAL:

5/17/2024

RESTAURANT
PASCALI'S MANALE
1839 NAPOLEON AVENUE, NEW ORLEANS, LA 70115

JOB No:	2024
DATE:	07/2/2025
DRAWN BY:	CJD
CHECKED BY:	BAM

the ideas and designs incorporated herein, as an instrument of service, are the property of dammon engineering and shall not be used for any purpose other than those authorized by dammon engineering. reproduction of these plans and specifications in whole or in part is prohibited without the written permission and consent of dammon engineering.

SHEET TITLE:
POWER PLAN

DRAWING NUMBER:
E101

SHEET No: 1 of 7