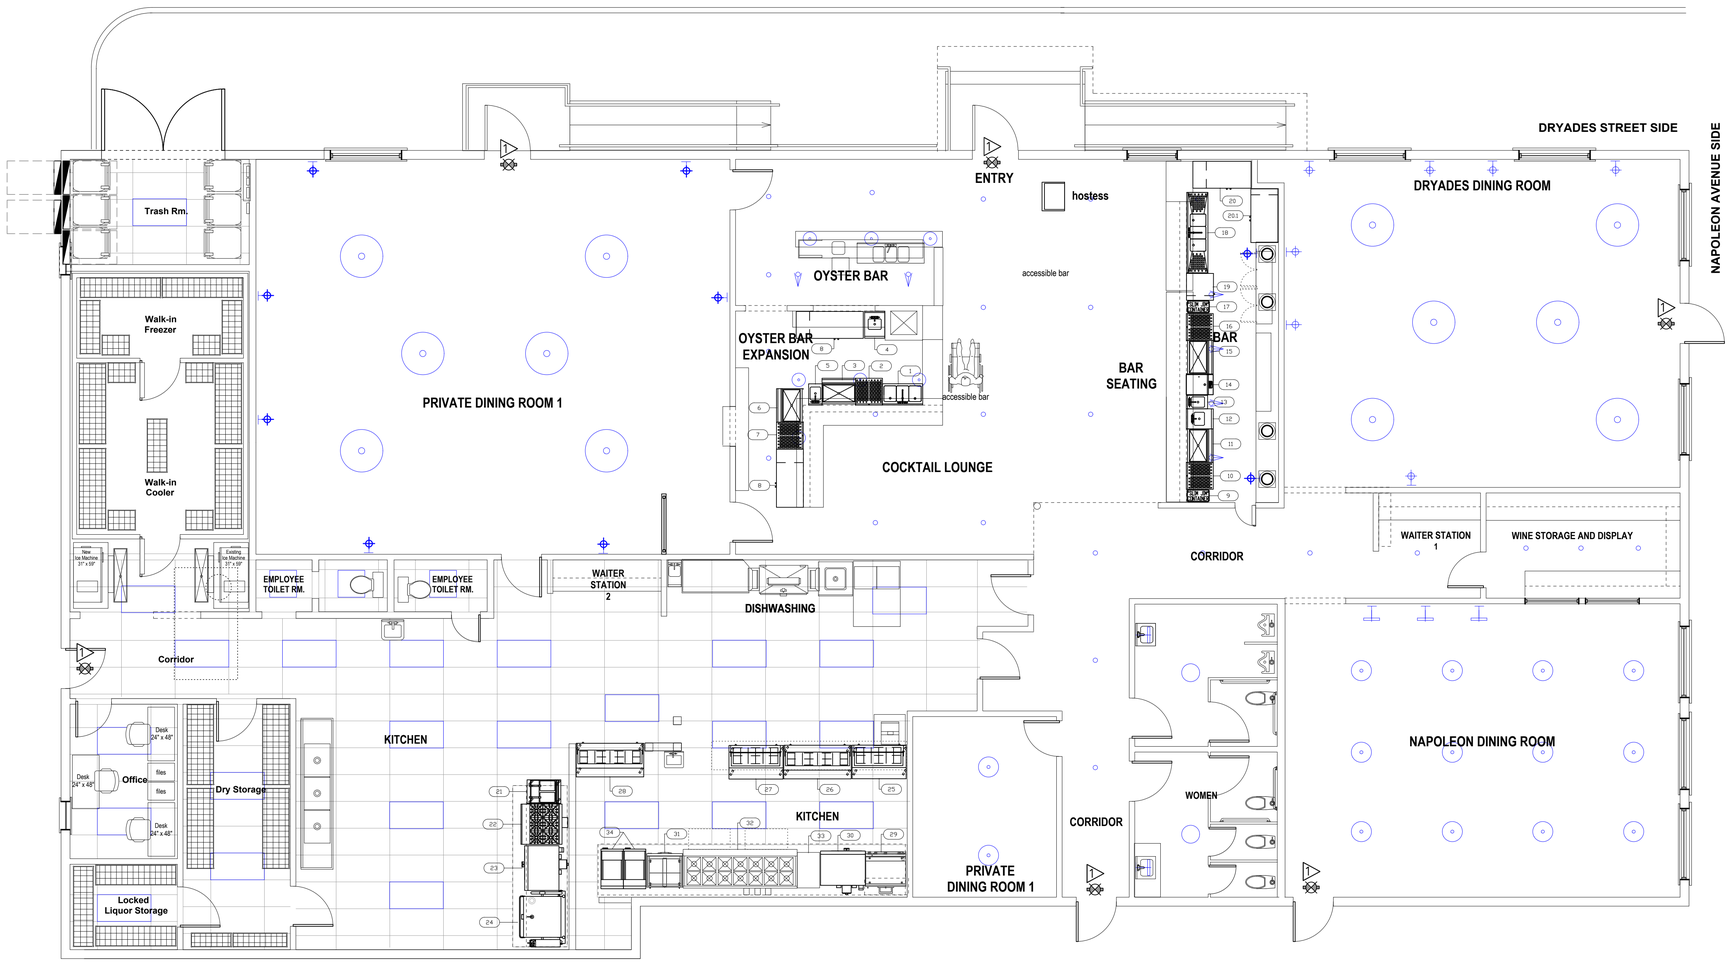

3 LIGHTING PLAN

SCALE: 3/16"=1'-0"

DAMMON ENGINEERING, INC.
LOUISIANA & MISSISSIPPI

www.dammonengineering.com
info@dammonengineering.com
PH: 985.649.5921

Chief Engineer: Brian Mistich, PE
554 Old Spanish Trail
Slidell, LA 70458

#	DESCRIPTION	DATE

REVISIONS

SEAL:

5/17/2024

RESTAURANT
PASCAL'S MANALE

1838 NAPOLEON AVENUE, NEW ORLEANS, LA 70115

JOB No:	2024
DATE:	07/2/2025
DRAWN BY:	CKD
CHECKED BY:	BAM

THIS DRAWING, SPECIFICATION AND OTHER INSTRUMENTS OF SERVICE, AS WELL AS ALL COPIES THEREOF, ARE THE PROPERTY OF DAMMON ENGINEERING, INC. AND MAY BE USED ONLY FOR THE PROJECT SPECIFIED HEREIN. THEY MAY NOT BE REPRODUCED OR DISTRIBUTED FOR ANY OTHER PURPOSE OR PROJECT WITHOUT THE WRITTEN CONSENT OF DAMMON ENGINEERING, INC. THE PROJECT SPECIFIC USE OF THESE INSTRUMENTS OF SERVICE BY OTHERS IS AN ACCEPTANCE OF THE TERMS AND CONDITIONS SET FORTH IN THE PROJECT SPECIFICATIONS.

SHEET TITLE:
LIGHTING PLAN

DRAWING NUMBER:

E101

SHEET No: 2 of 7