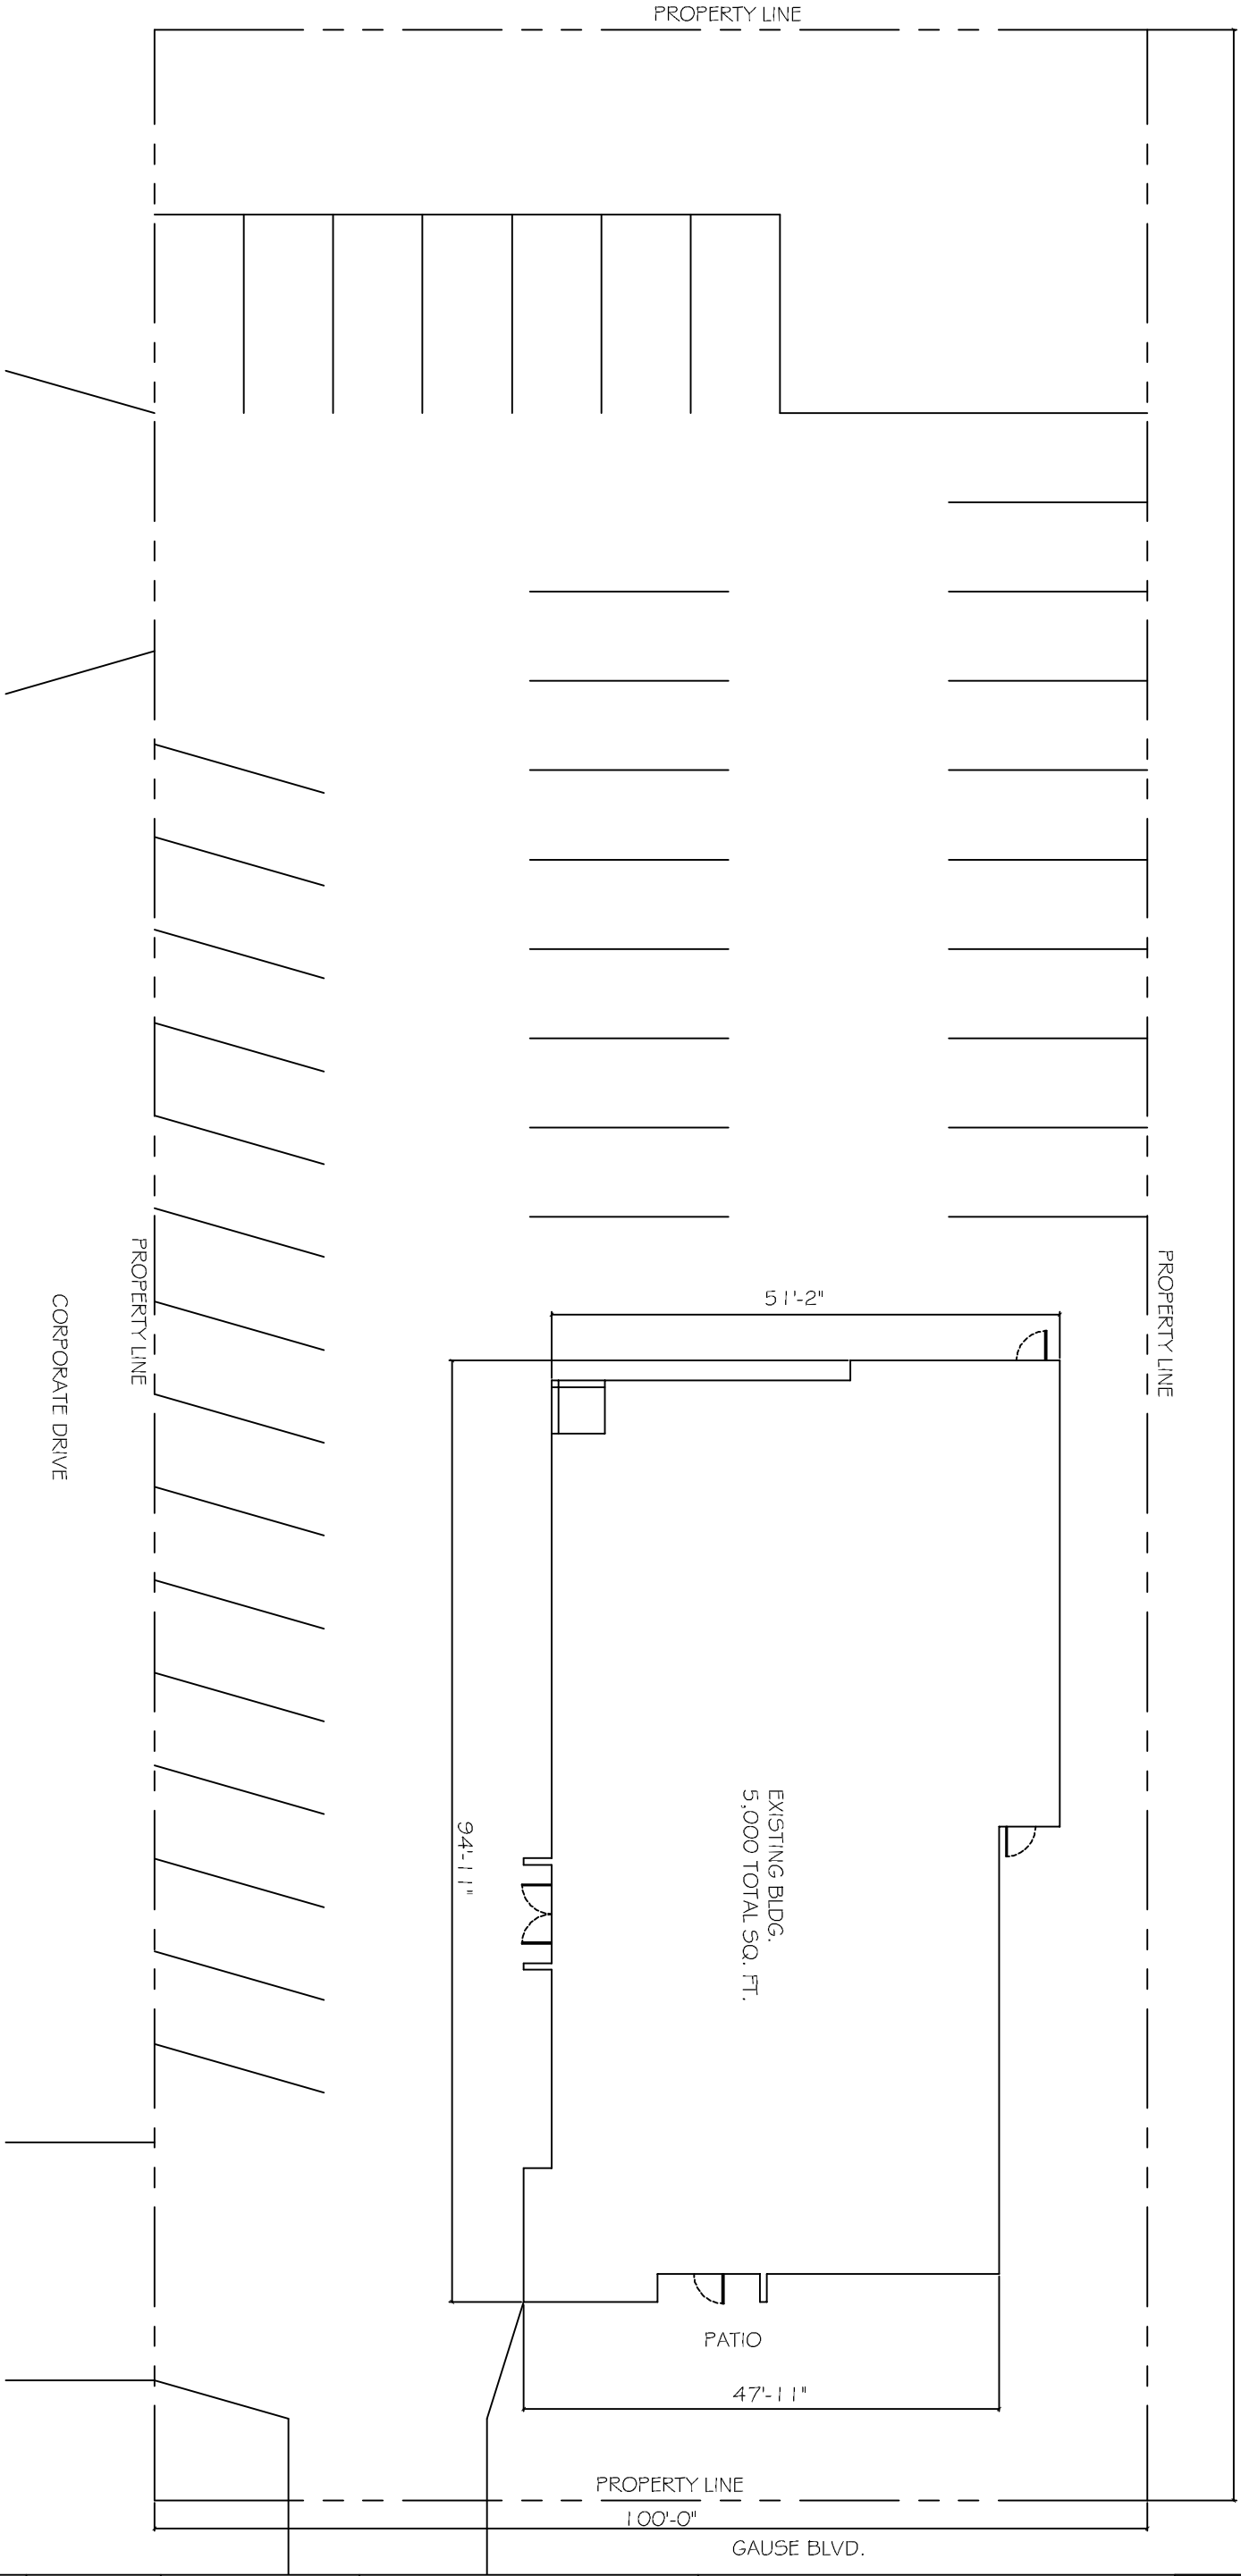

SHEET NO: 1 OF 1

C1

SITE PLAN

REVISIONS

#	DESCRIPTION	DATE

REED INGRAM
LOT 1-A CORPORATE SQUARE

1509 GAUSE BLVD.
SLIDELL, LOUISIANA

JOB NO:

DATE: 09-10-2014

DRAWN BY: CKD

CHECKED BY: CKD

The above drawings and specifications, designs and arrangements represented thereby are and shall remain the property of Dammon Engineering and no part thereof shall be copied, disclosed to others or used in connection with any work or project other than the specific project for which they have been prepared and developed without written consent of Dammon Engineering. Visual contact with these drawings or specifications shall constitute conclusive evidence of acceptance of these restrictions.

DAMMON ENGINEERING, INC.
Architects & Engineers

CHIEF ENGINEER: BRIAN MISTICH, P.E.
CHIEF ARCHITECT: KEVIN KINCHEN
554 OLD SPANISH TRAIL
SLIDELL, LA 70458

dammonengineering.com
dammoneng@bellsouth.net
PHONE: 985-649-5832
FAX: 985-641-5950