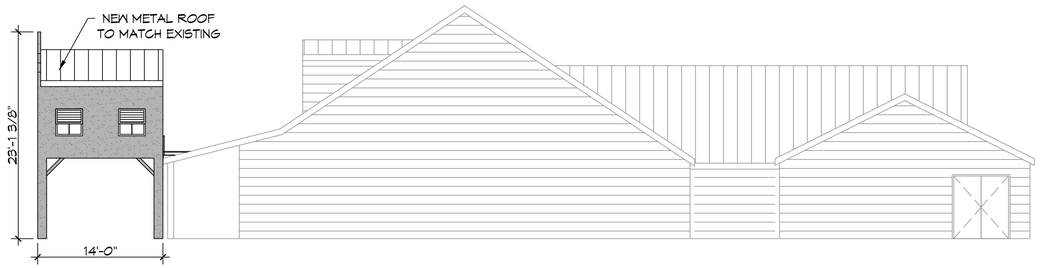

4 EXISTING RIGHT ELEVATION WITH ADDITION
SCALE: 1/8" = 1'-0"

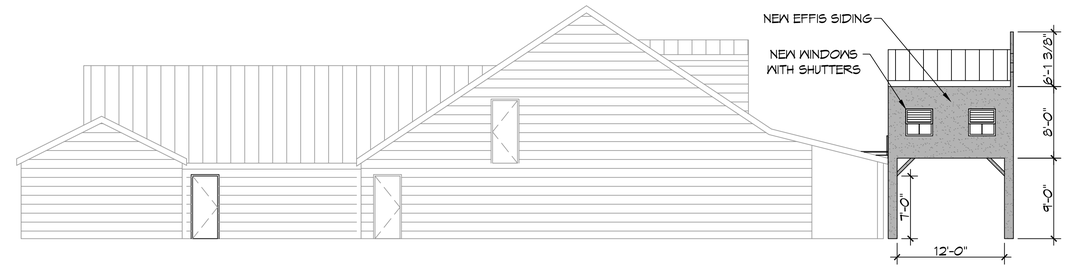

5 EXISTING LEFT ELEVATION WITH ADDITION
SCALE: 1/8" = 1'-0"

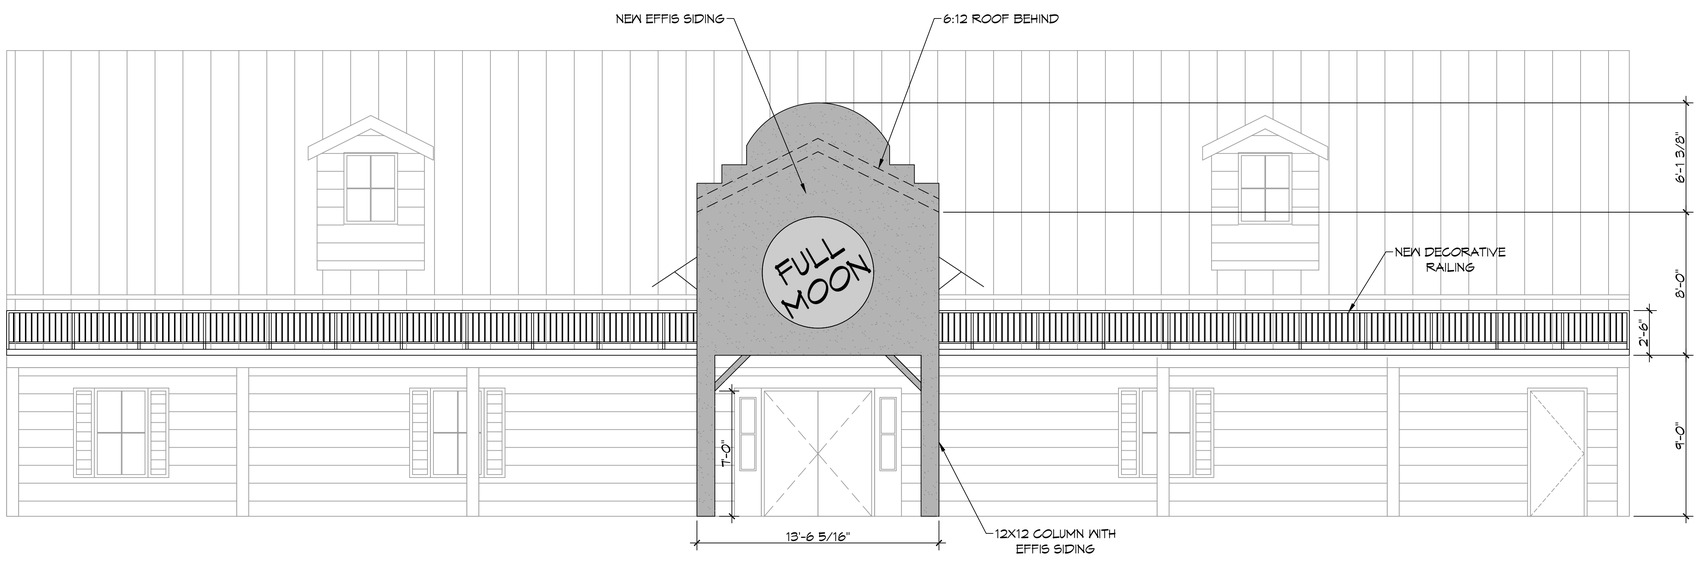

6 EXISTING FRONT ELEVATION WITH ADDITION
SCALE: 1/4" = 1'-0"

DAMMON
ENGINEERING, INC.
LOUISIANA & MISSISSIPPI
www.dammonengineering.com
info@dammonengineering.com
PH: 985.649.5832
Chief Engineer: Brian Mistich, PE
554 Old Spanish Trail
Slidell, LA 70458

#	DESCRIPTION	DATE

REVISIONS

SEAL:

The Dammon Engineering Group, Inc. Plans, designs and all engineering instruments, drawings and specifications are the property of Dammon Engineering, and are not to be used or reproduced without the express written consent of Dammon Engineering. Any reproduction or alteration of these documents without the express written consent of Dammon Engineering is prohibited. Dammon Engineering, Inc. Provides no warranties or guarantees of any kind for any alterations made to these documents without the express written consent of Dammon Engineering, Inc. Provides no warranties or guarantees of any kind for any alterations made to these documents without the express written consent of Dammon Engineering, Inc.

RENOVATIONS
FULL MOON BAR
AND GRILL
1951 NORTH COLLINS BLVD.
COVINGTON, LA 70433

DATE:	10-25-2021
CHECKED BY:	JMS
JOB No:	
DRAWN BY:	TNT

SHEET TITLE:
ELEVATION PLAN

DRAWING NUMBER:
A102

SHEET No: 3 of 3