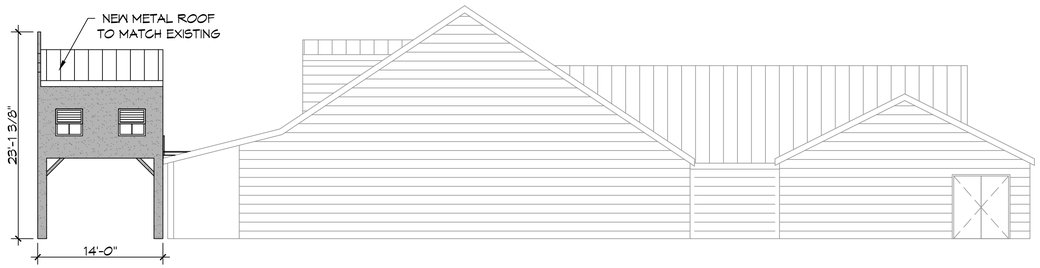

4 EXISTING RIGHT ELEVATION WITH ADDITION
SCALE: 1/8" = 1'-0"

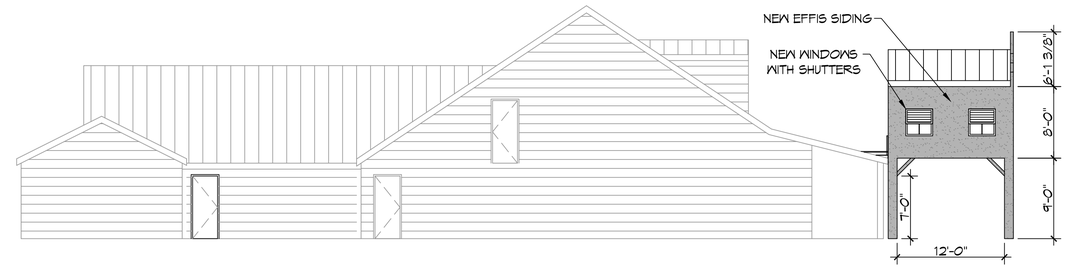

5 EXISTING LEFT ELEVATION WITH ADDITION
SCALE: 1/8" = 1'-0"

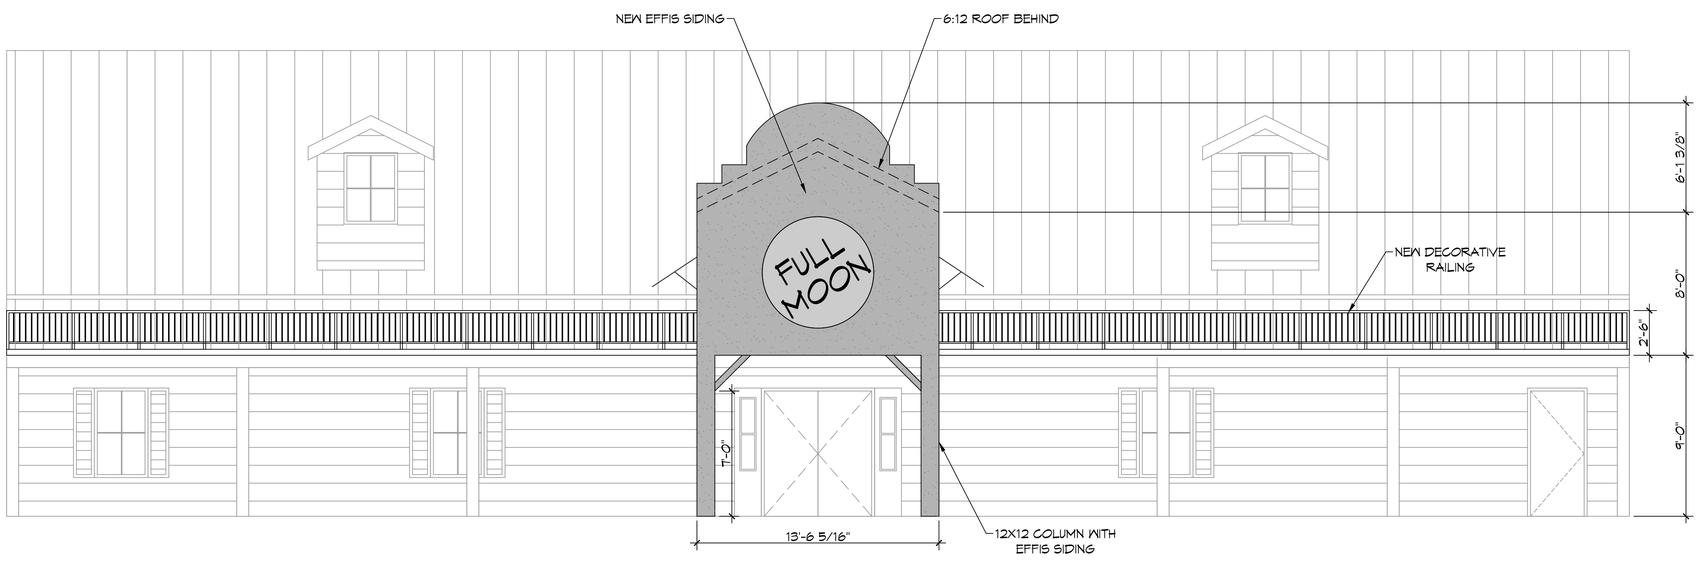

6 EXISTING FRONT ELEVATION WITH ADDITION
SCALE: 1/4" = 1'-0"

DAMMON
ENGINEERING, INC.
LOUISIANA & MISSISSIPPI
www.dammonengineering.com
info@dammonengineering.com
PH: 985.649.5832
Chief Engineer: Brian Mistch, PE
554 Old Spanish Trail
Slidell, LA 70458

#	DESCRIPTION	DATE

REVISIONS

SEAL:

The Dammon Engineering, Inc. Plans and specifications, designs and all engineering instruments, drawings and documents, which may be used, remain the property of Dammon Engineering, and are and shall remain the exclusive property of Dammon Engineering, and are not to be used in any way prejudicial to Dammon Engineering's rights or interests without its prior written consent. Dammon Engineering, Inc. makes no warranty or representation, either expressed or implied, with respect to these plans and specifications, including, without limitation, any implied warranty of merchantability or fitness for a particular purpose, or that such plans and specifications are free from any defect or error. Dammon Engineering, Inc. shall not be liable for any damages, or for any loss of profits, income, or any claim or demand against Dammon Engineering, Inc. by reason of any use of these plans and specifications.

RENOVATIONS
FULL MOON BAR
AND GRILL
1951 NORTH COLLINS BLVD.
COVINGTON, LA 70433

DATE:	10-26-2021
CHECKED BY:	JMS
JOB No:	
DRAWN BY:	TNT

SHEET TITLE:
ELEVATION PLAN

DRAWING NUMBER:
A102

SHEET No: 3 of 3

FILE NAME: J:_RESTAURANT\Full Moon Bar & Grill\WORKING DWGS\A - 102 ELEVATION PLAN.dwg PLOT DATE & TIME: Tuesday, October 26, 2021 9:09:13 AM