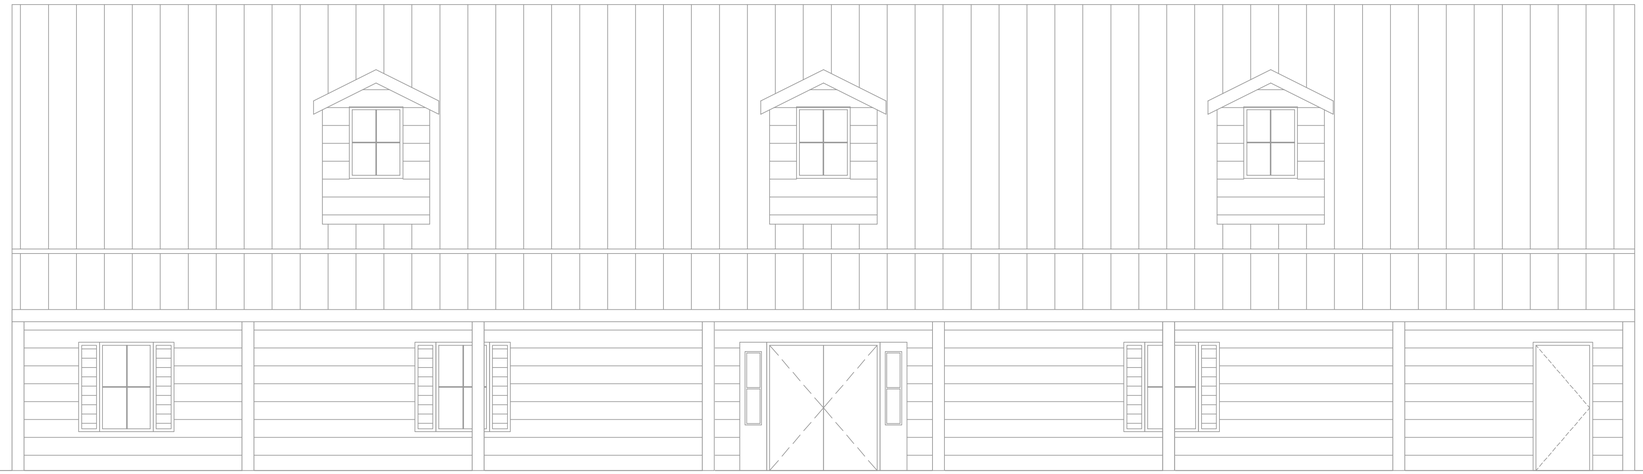

4 EXISTING FRONT ELEVATION WITH ADDITION
SCALE: 1/4" = 1'-0"

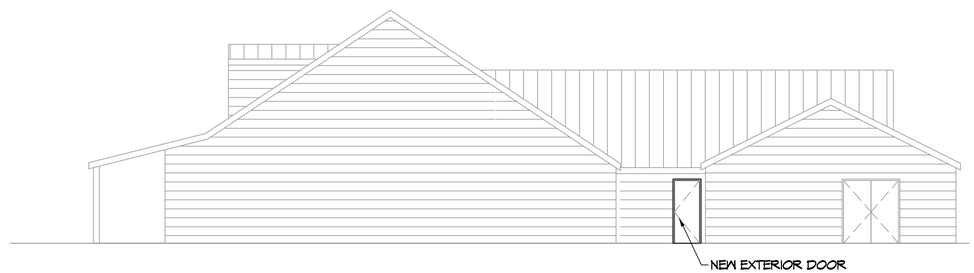

5 EXISTING RIGHT ELEVATION
SCALE: 1/8" = 1'-0"

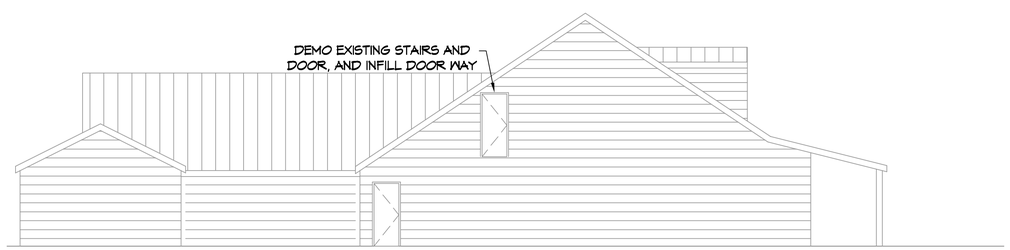

6 EXISTING LEFT ELEVATION
SCALE: 1/8" = 1'-0"

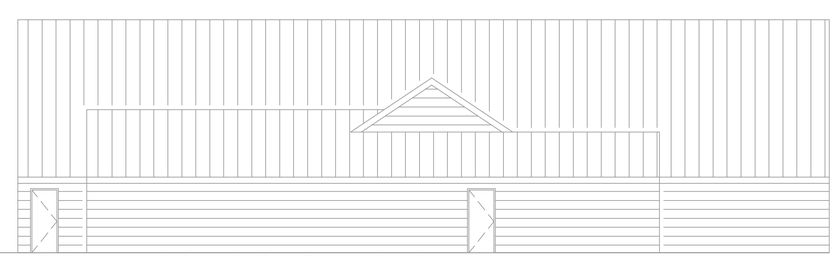

7 EXISTING REAR ELEVATION
SCALE: 1/8" = 1'-0"

DAMMON ENGINEERING, INC.
LOUISIANA & MISSISSIPPI
www.dammonengineering.com
info@dammonengineering.com
PH: 985.649.5832
Chief Engineer: Brian Mistich, PE
554 Old Spanish Trail
Slidell, LA 70458

REVISIONS

#	DESCRIPTION	DATE

SEAL:

RENOVATIONS
FULL MOON BAR AND GRILL
1151 NORTH COLLINS BLVD.
COVINGTON, LA 70433

JOB No:	2452
DATE:	12-06-2021
DRAWN BY:	TNT
CHECKED BY:	JMS

The above drawing and specifications, designs and arrangements represented thereby are and shall remain the property of Dammon Engineering, and no part thereof shall be copied, disclosed to others, or used in connection with any work or project other than the specified project for which they have been prepared and developed without the written consent of Dammon Engineering. Visual contact with these drawings or specifications shall constitute conclusive evidence of acceptance of these restrictions.

SHEET TITLE:
BUILDING ELEVATIONS

DRAWING NUMBER:
A102

SHEET No: 4 of 4

FILE NAME: J:\- RESTAURANTS\452 - Full Moon Bar & Grill\DRAWING SHEETS\A - 102 ELEVATION PLAN.dwg PLOT DATE & TIME: Monday, December 6, 2021 9:59:18 AM