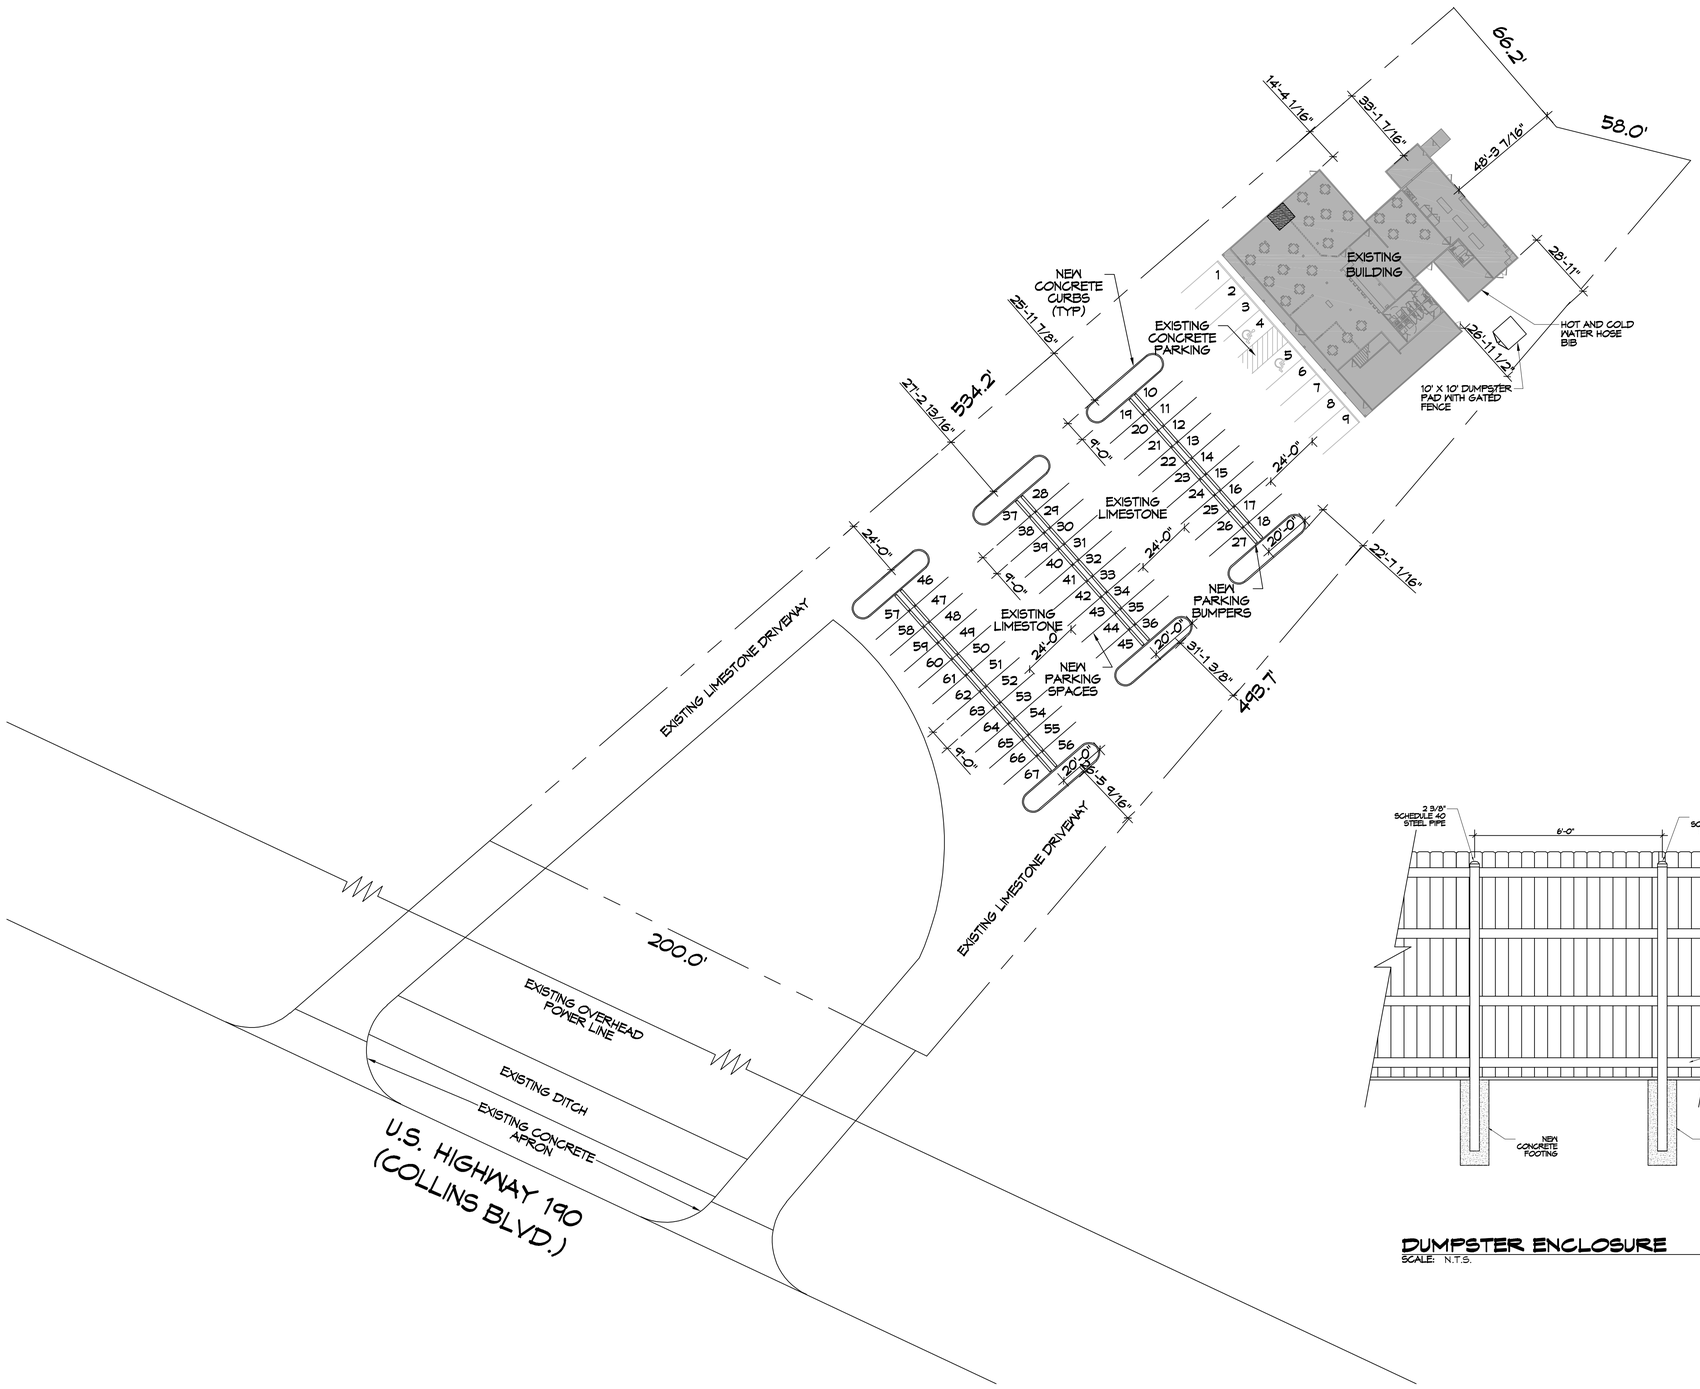

1 EXISTING SITE PLAN
SCALE: 1" = 30'

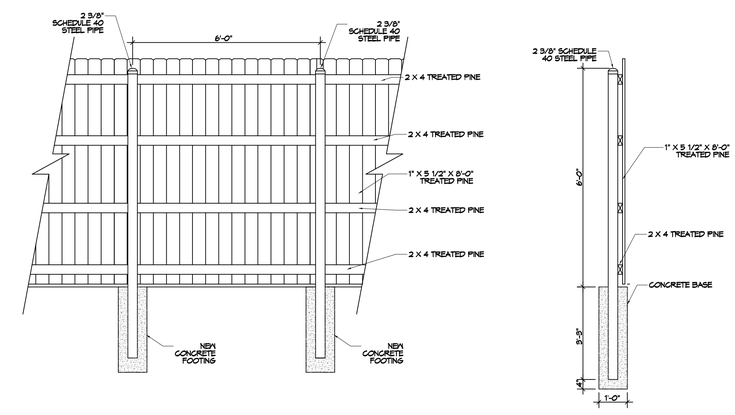

DUMPSTER ENCLOSURE
SCALE: N.T.S.

PLANNING

ZONED C-2 COMMERCIAL DISTRICT

FLOOD ZONE

ZONE "A & C"

BUILDING ELEVATION

BASE FLOOD ELEVATION "A & C" = 29.6'
FINISHED FLOOR ELEVATION = 30.1'

PARKING

RESTAURANT, BAR OR NIGHTCLUB - SIT DOWN
1 SPACE/100 S.F. GROSS FLOOR AREA PLUS 1 SPACE/EVERY 2 EMPLOYEES
5706 SQ. FT. GROSS FLOOR AREA
57 REQUIRED + 3 = 60
61 PROVIDED

SITE LIGHTING

EXTERIOR LIGHTING SHALL BE SHADED OR INWARDLY DIRECTED IN SUCH A MANNER SO THAT NO DIRECT LIGHTING OR GLARE BE CAST BEYOND THE PROPERTY LINE. THE INTENSITY OF SUCH LIGHTING SHALL NOT EXCEED ONE FOOT CANDLE AS MEASURED AT THE ABUTTING PROPERTY LINE.

DAMMON ENGINEERING, INC.
LOUISIANA & MISSISSIPPI
www.dammonengineering.com
info@dammonengineering.com
PH: 985.649.5832
Chief Engineer: Brian Mistich, PE
554 Old Spanish Trail
Slidell, LA 70458

REVISIONS

#	DESCRIPTION	DATE

SEAL:

RENOVATIONS
FULL MOON BAR AND GRILL
1957 NORTH COLLINS BLVD.
COVINGTON, LA 70433

JOB No:	2452
DATE:	12-06-2021
DRAWN BY:	CKD
CHECKED BY:	JMS

The plans and specifications, ideas, designs, and arrangements represented by this document are the property of Dammon Engineering, Inc. and shall not be used for other work and shall not be copied in whole or in part without the written consent of Dammon Engineering, Inc. Visual contact with these documents shall not constitute evidence of permission for use. These drawings and specifications are instruments of service and shall remain the property of Dammon Engineering. Reuse of these drawings and specifications by any other party is prohibited without written consent of Dammon Engineering. Visual contact with these documents shall constitute acceptance of the restrictions stated herein.

SHEET TITLE:
EXISTING SITE PLAN

DRAWING NUMBER:
C101

SHEET No: 2 of 4