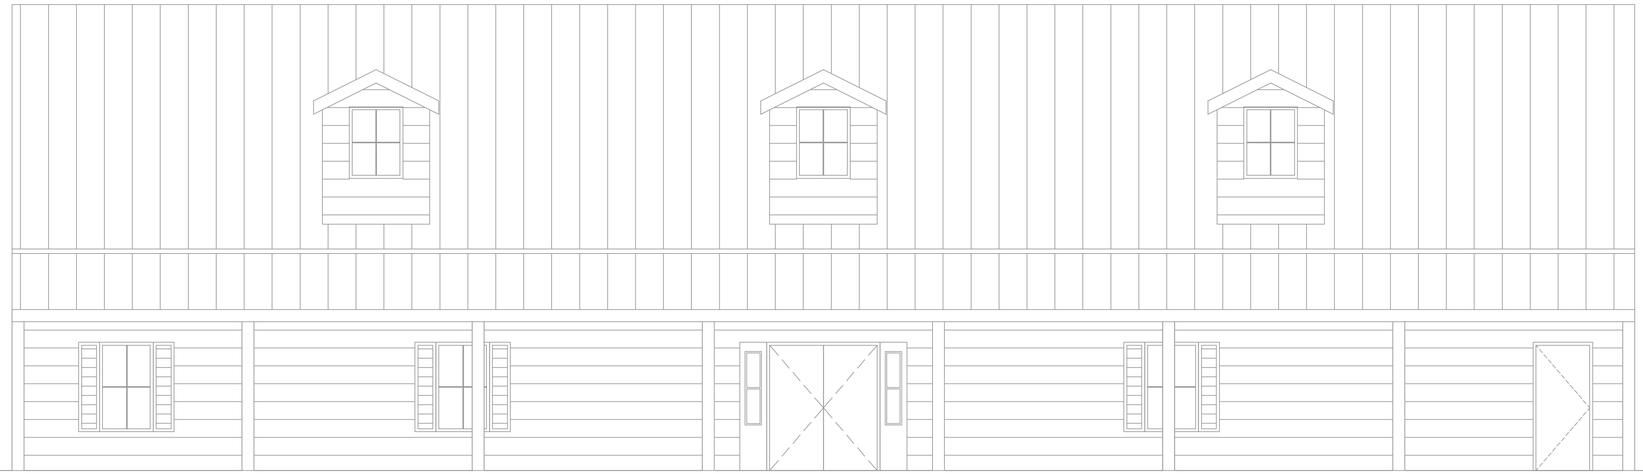

4 EXISTING FRONT ELEVATION WITH ADDITION
SCALE: 1/4" = 1'-0"

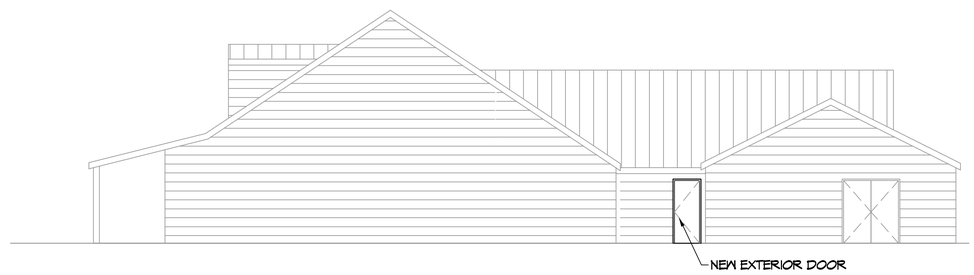

5 EXISTING RIGHT ELEVATION
SCALE: 1/8" = 1'-0"

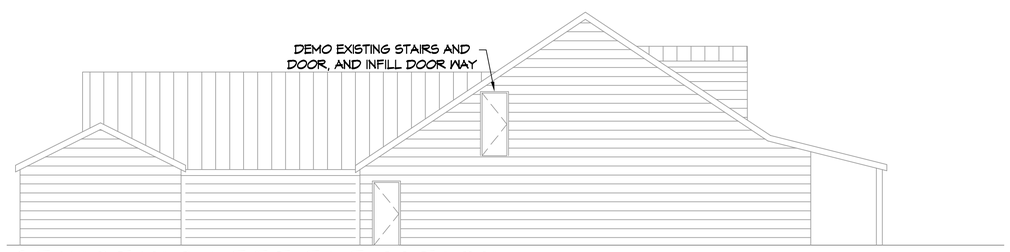

6 EXISTING LEFT ELEVATION
SCALE: 1/8" = 1'-0"

7 EXISTING REAR ELEVATION
SCALE: 1/8" = 1'-0"

DAMMON ENGINEERING, INC.
LOUISIANA & MISSISSIPPI
www.dammonengineering.com
info@dammonengineering.com
PH: 985.649.5832
Chief Engineer: Brian Mistich, PE
554 Old Spanish Trail
Slidell, LA 70458

REVISIONS

#	DESCRIPTION	DATE

STATE OF LOUISIANA
BRIAN A. MISTICH
License No. 30187
PROFESSIONAL ENGINEER

RENOVATIONS
FULL MOON BAR AND GRILL
1951 NORTH COLLINS BLVD.
COVINGTON, LA 70433

JOB No: 24152
DATE: 12-06-2021
DRAWN BY: TNT
CHECKED BY: JMS

The above drawings and specifications, designs and all alternates, represented thereto or herein and not limited to the property of Dammon Engineering, and no copy shall be made (except one set for reproduction purposes only) or used for any purpose except for the original project for which they were prepared and delivered, unless permission is obtained from Dammon Engineering. Please contact with questions or clarifications prior to construction.

SHEET TITLE:
BUILDING ELEVATIONS

DRAWING NUMBER:
A102

SHEET No: 4 of 4

FILE NAME: J:_RESTAURANTS\24152 - Full Moon Bar & Grill\#DRGS\A - 102 ELEVATION PLAN.dwg PLOT DATE & TIME: Wednesday, December 29, 2021 10:33:11 AM