FILE NAME: J:\... RESTAURANTS\2452 - Full Moon Bar & Grill\WORKING DWGS\C101 - EXISTING SITE PLAN.dwg PLOT DATE & TIME: Wednesday, December 29, 2021 - 10:35:08 AM

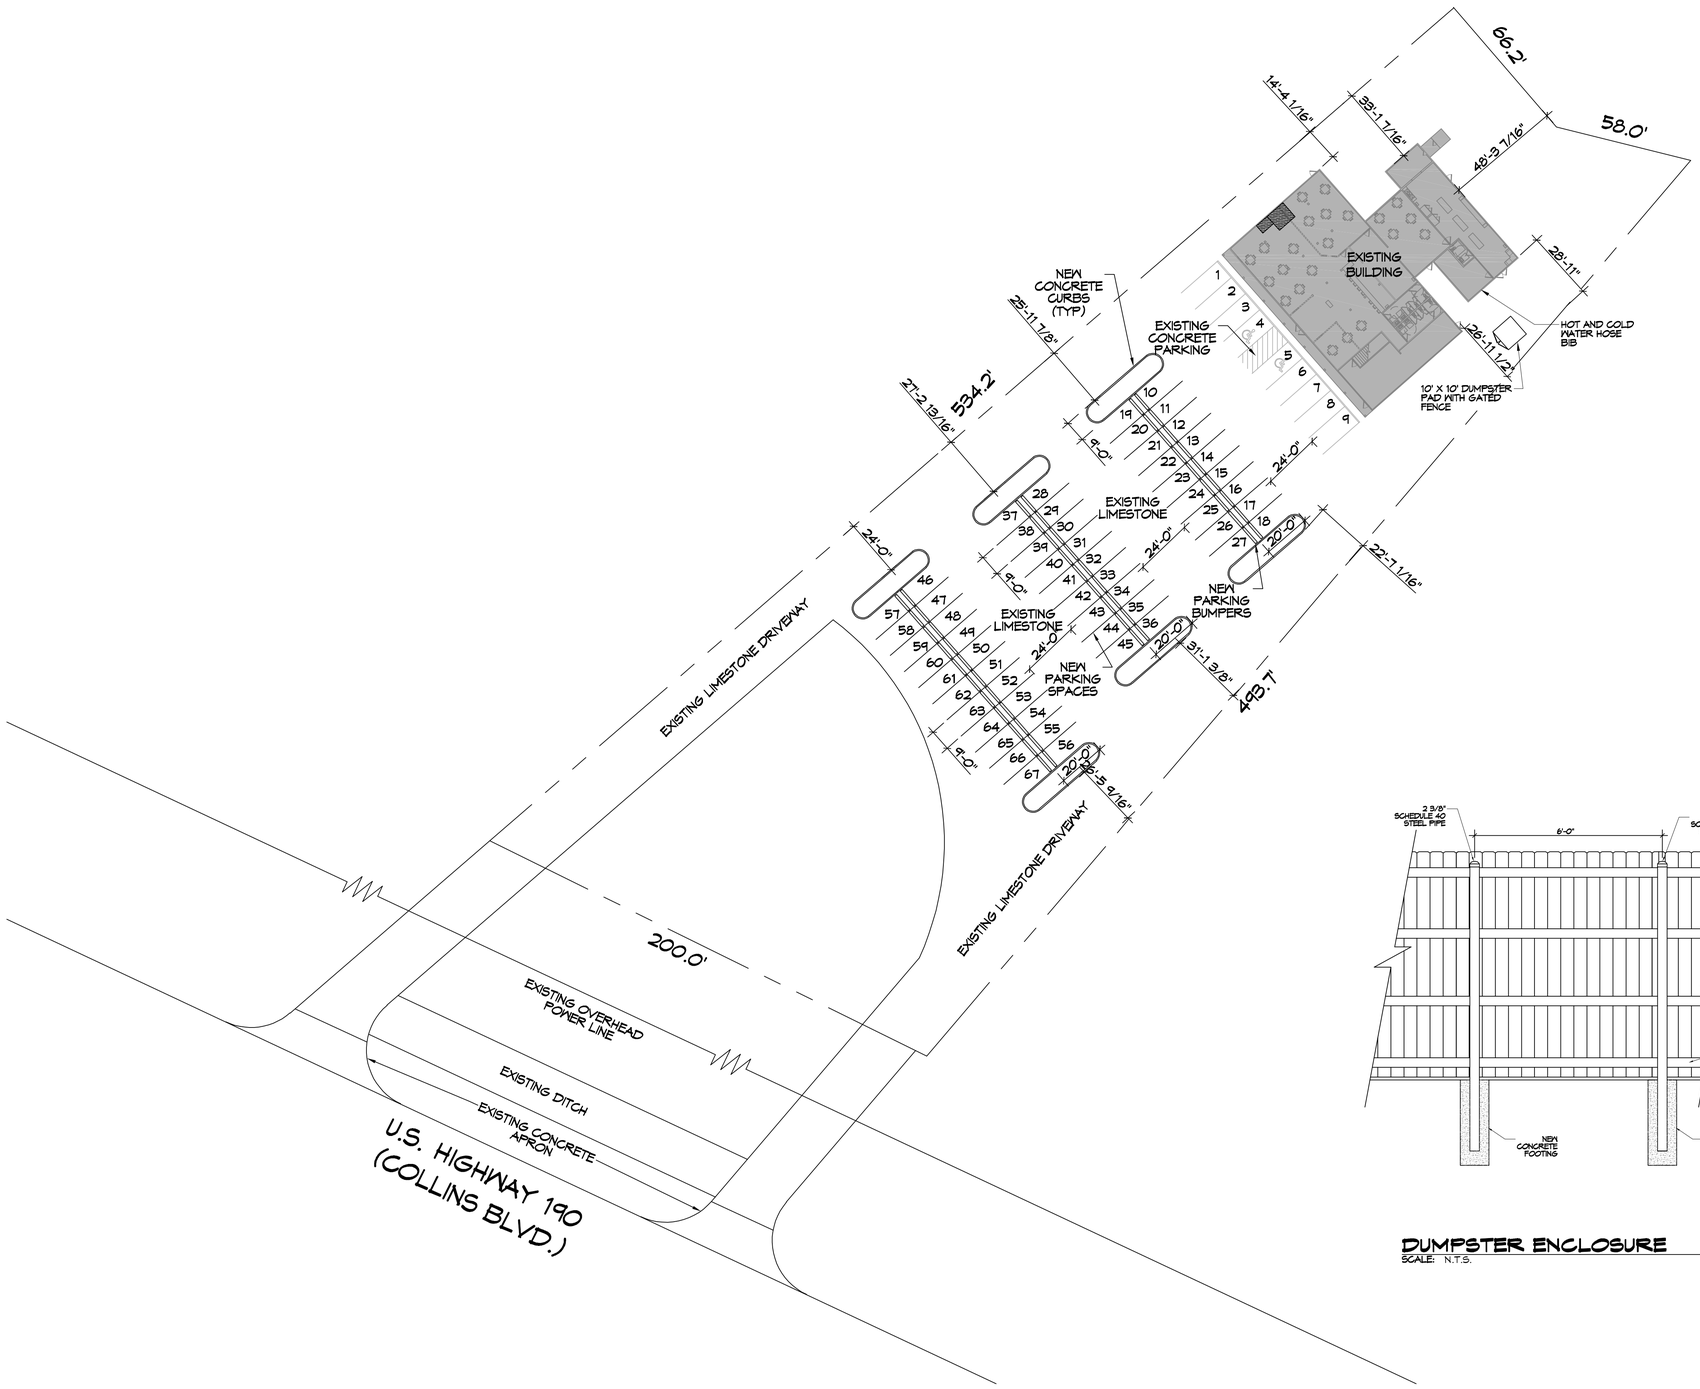

1 EXISTING SITE PLAN
SCALE: 1" = 30'

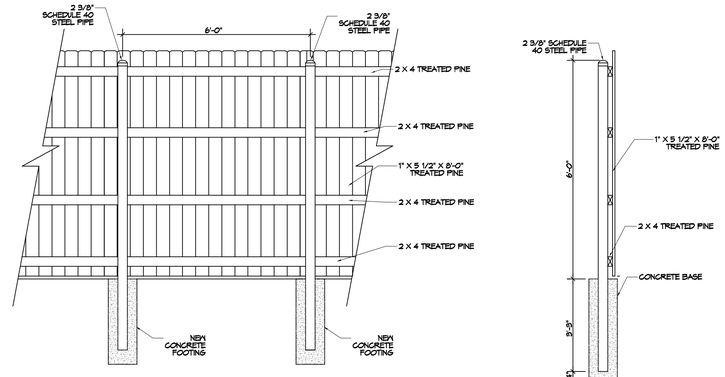

DUMPSTER ENCLOSURE
SCALE: N.T.S.

PLANNING

ZONED C-2 COMMERCIAL DISTRICT

FLOOD ZONE

ZONE "A & C"

BUILDING ELEVATION

BASE FLOOD ELEVATION "A & C" = 29.6'
FINISHED FLOOR ELEVATION = 30.1'

PARKING

RESTAURANT, BAR OR NIGHTCLUB - SIT DOWN
1 SPACE/100 S.F. GROSS FLOOR AREA PLUS 1 SPACE/EVERY 2 EMPLOYEES
5706 SQ. FT. GROSS FLOOR AREA
57 REQUIRED + 3 = 60
67 PROVIDED

SITE LIGHTING

EXTERIOR LIGHTING SHALL BE SHADED OR INWARDLY DIRECTED IN SUCH A MANNER SO THAT NO DIRECT LIGHTING OR GLARE BE CAST BEYOND THE PROPERTY LINE. THE INTENSITY OF SUCH LIGHTING SHALL NOT EXCEED ONE FOOT CANDLE AS MEASURED AT THE ABUTTING PROPERTY LINE.

DAMMON ENGINEERING, INC.
LOUISIANA & MISSISSIPPI
www.dammonengineering.com
info@dammonengineering.com
PH: 985.649.5332
Chief Engineer: Brian Mistich, PE
1501 Louisiana Hwy 21
Slidell, LA 70458

REVISIONS

#	DESCRIPTION	DATE

STATE OF LOUISIANA
BRIAN A. MISTICH
License No. 30187
PROFESSIONAL ENGINEER

These plans and specifications and copies thereof shall not be used except by the owner and publication thereof is expressly limited to such use. Reproduction or publication by any method, in whole or part, is prohibited. Title to the plans and specifications remains the property of Dammon Engineering, Inc. and shall be returned upon request. All ideas, designs, arrangements and plans indicated or represented by these plans and specifications are the property of Dammon Engineering, Inc. and were created, evolved and developed for use on the project for which they have been prepared and shall not be used by the owner or others on other projects or extensions to this project except by agreement in writing and with appropriate compensation to Dammon Engineering, Inc. Visual contact with these plans and specifications shall constitute prima facie evidence of the acceptance of these restrictions.

RENOVATIONS
FULL MOON BAR AND GRILL
1951 NORTH COLLINS BLVD.
COVINGTON, LA 70435

JOB No: 2452 | DATE: 12-06-2021
DRAWN BY: CKD | CHECKED BY: JMS

SHEET TITLE:
EXISTING SITE PLAN

DRAWING NUMBER:
C101

SHEET No: 2 of 4