


1 EXISTING SITE PLAN
SCALE: 1" = 30'

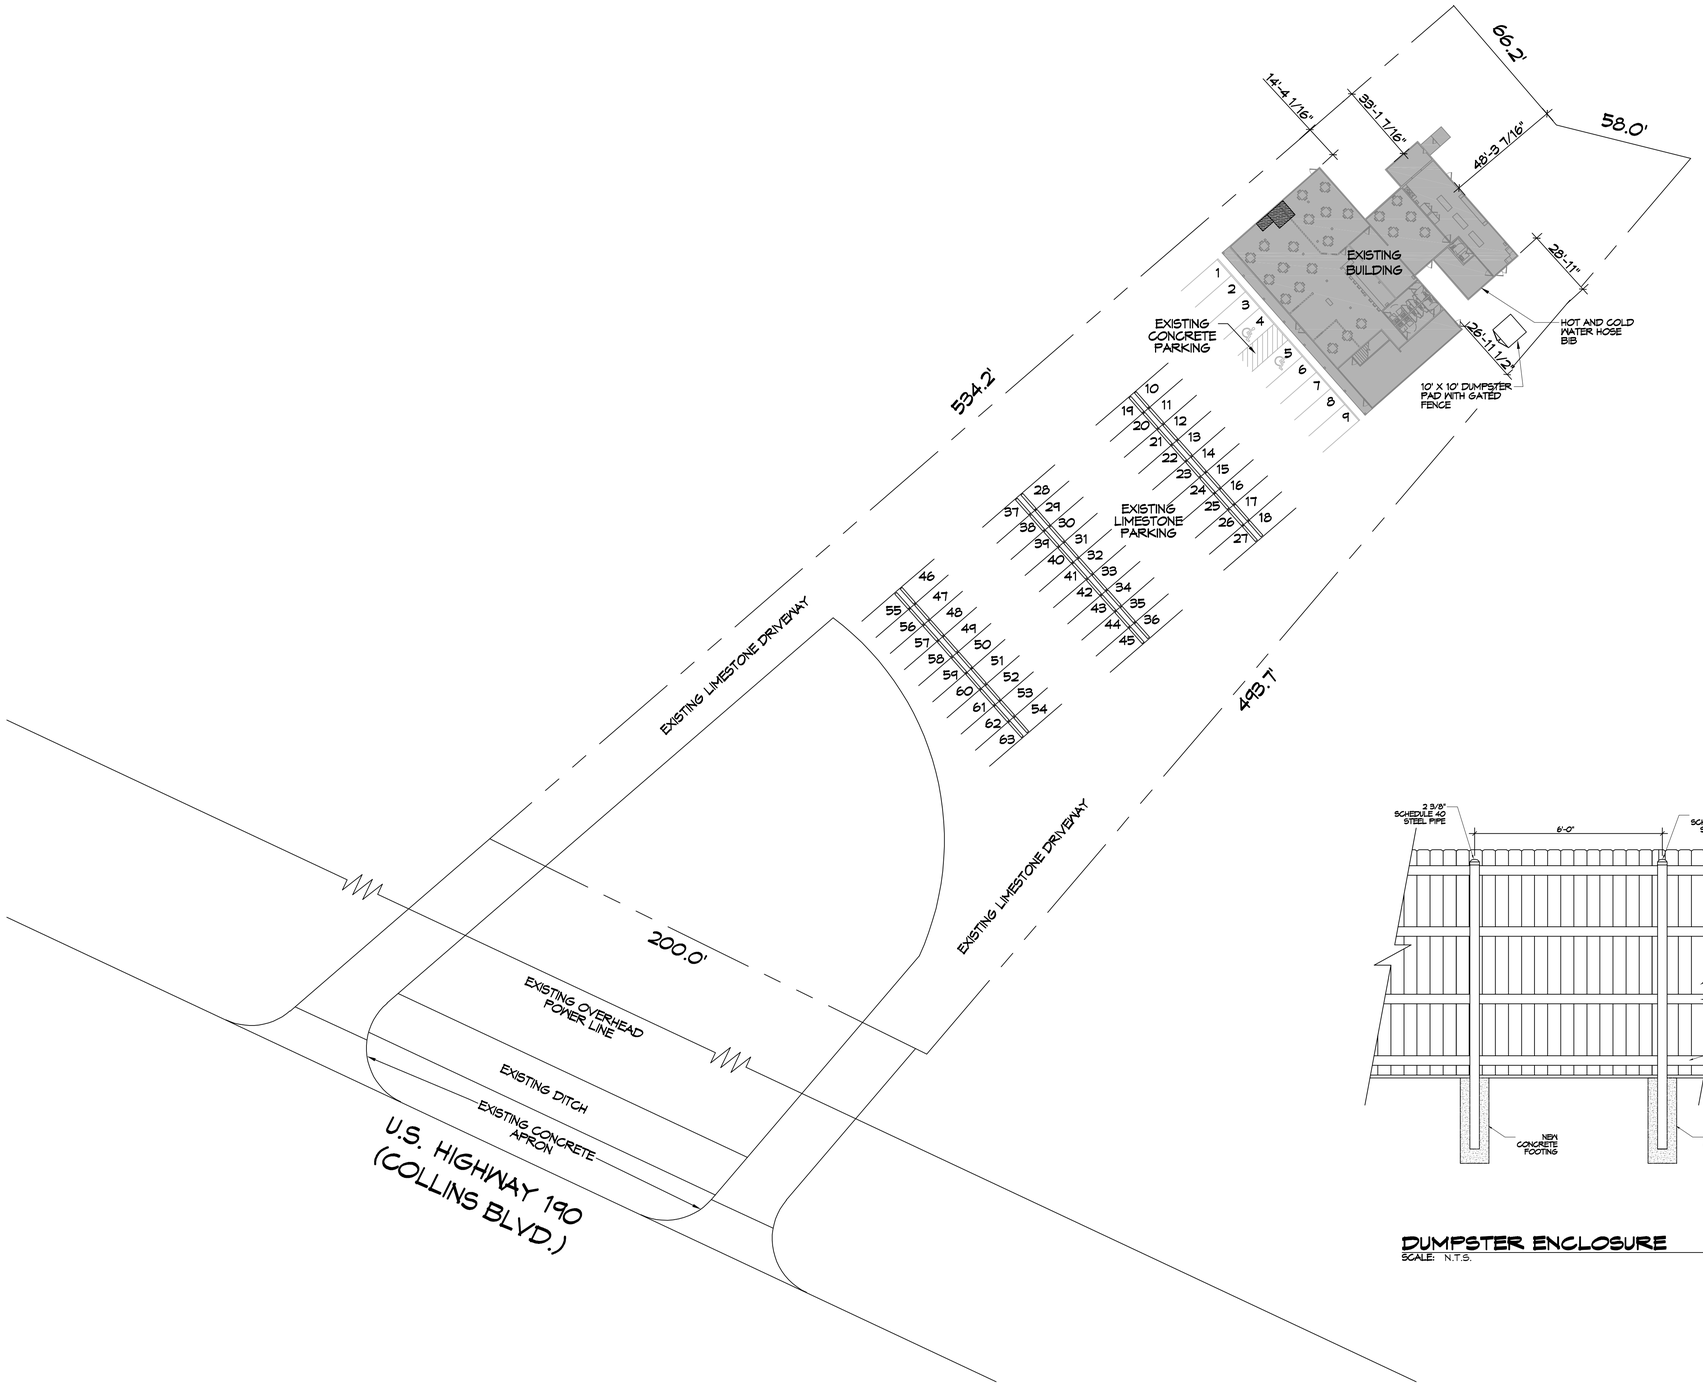


DUMPSTER ENCLOSURE
SCALE: N.T.S.

## PLANNING

ZONED C-2 COMMERCIAL DISTRICT

## FLOOD ZONE

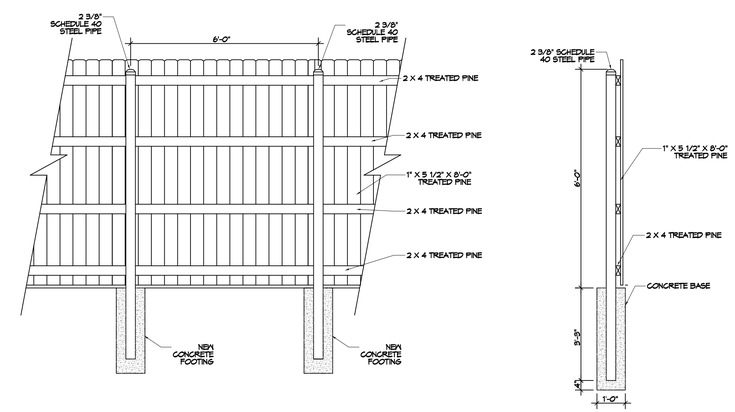ZONE "A & C"

## BUILDING ELEVATION

BASE FLOOD ELEVATION "A & C" = 29.6'
FINISHED FLOOR ELEVATION = 30.1'

## PARKING

EXISTING 63 PARKING PLACES

## SITE LIGHTING

EXTERIOR LIGHTING SHALL BE SHADED OR INWARDLY DIRECTED IN SUCH A MANNER SO THAT NO DIRECT LIGHTING OR GLARE BE CAST BEYOND THE PROPERTY LINE. THE INTENSITY OF SUCH LIGHTING SHALL NOT EXCEED ONE FOOT CANDLE AS MEASURED AT THE ABUTTING PROPERTY LINE.


DAMMON ENGINEERING, INC.
LOUISIANA & MISSISSIPPI
www.dammonengineering.com
info@dammonengineering.com
PH: 985.649.5832

Chief Engineer: Brian Mistich, PE
5540 Louisa Trail
Slidell, LA 70458


REVISIONS

| # | DESCRIPTION | DATE |
|---|---|---|
| | | |

STATE OF LOUISIANA
BRIAN A. MISTICH
License No. 30187
PROFESSIONAL ENGINEER

RENOVATIONS
FULL MOON BAR AND GRILL
1151 NORTH COLLINS BLVD.
COVINGTON, LA 70433

JOB No: 2452
DATE: 12-06-2021
DRAWN BY: CKD
CHECKED BY: JMS


These drawings and specifications are the property of Dammon Engineering, and shall remain the property of Dammon Engineering. The reproduction, alteration or use for any purpose other than those authorized by Dammon Engineering is forbidden. Only those copies from the original drawings prepared by Dammon Engineering, and bearing the seal and signature of the engineer, shall be considered to be true copies. Dammon Engineering shall not be responsible for any changes made to the drawings or specifications without the written consent of Dammon Engineering.


SHEET TITLE:
EXISTING SITE PLAN

DRAWING NUMBER:
C101

SHEET No: 2 of 4


FILE NAME: J:_ RESTAURANTS\2452 - Full Moon Bar & Grill\WORKING DWGS\C101 - EXISTING SITE PLAN.dwg PLOT DATE & TIME: Tuesday, January 11, 2022 11:09:10 AM