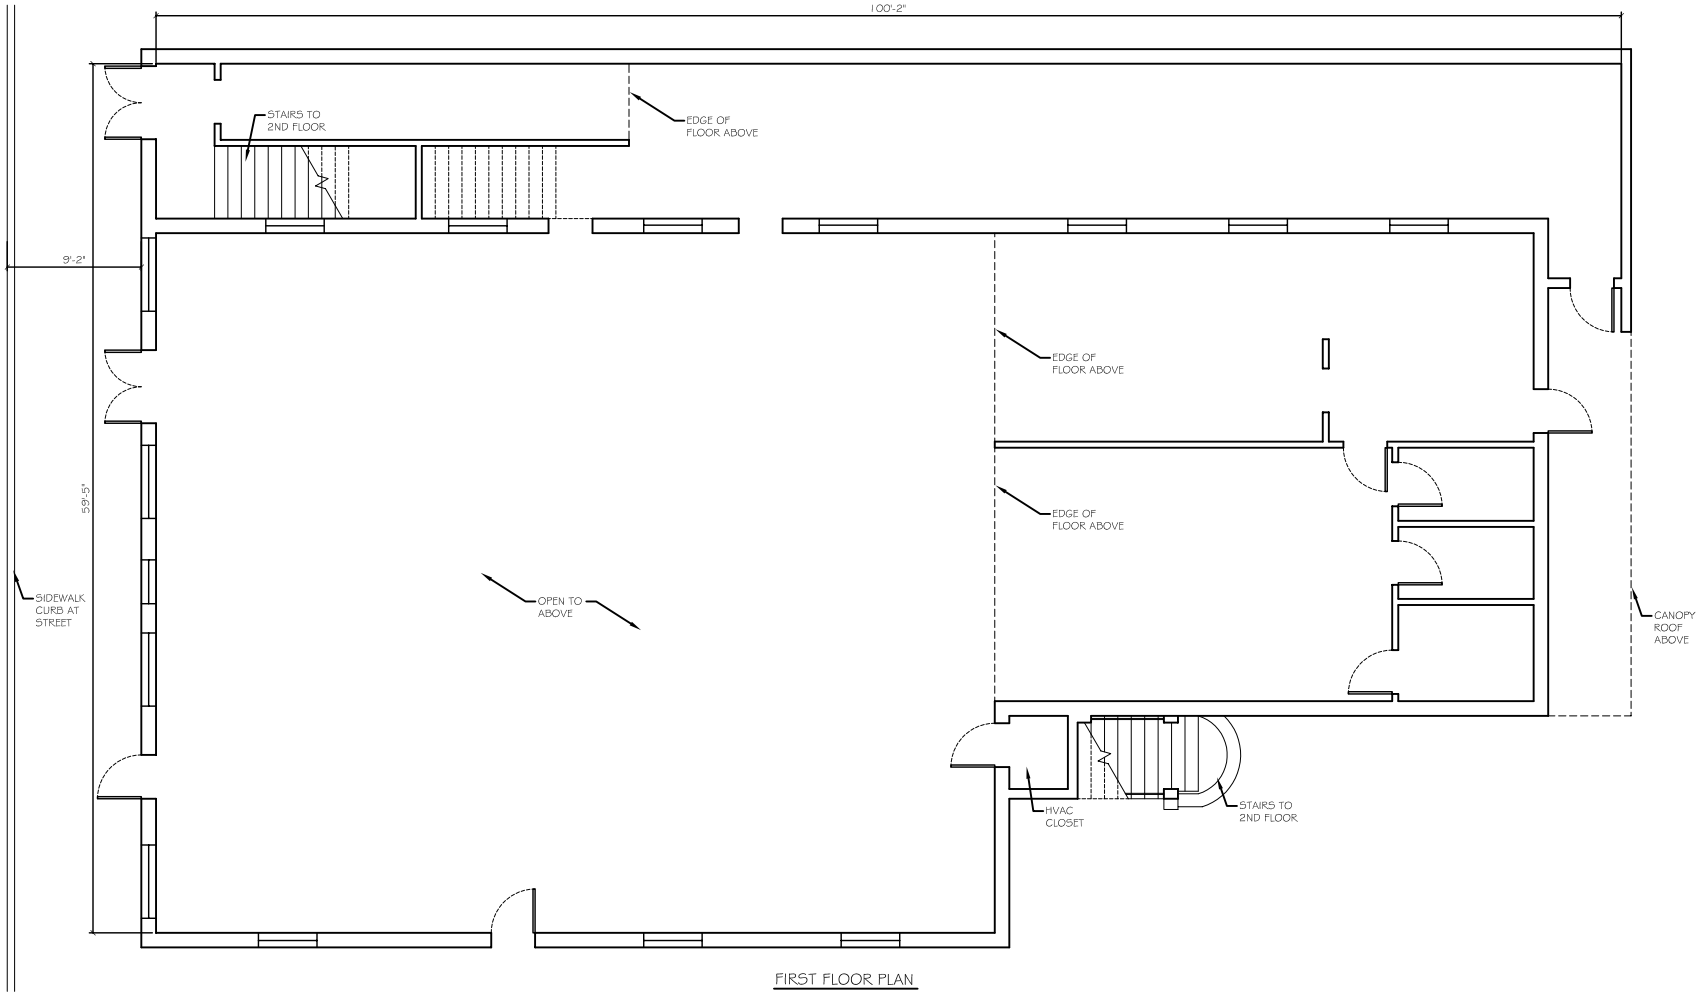

FIRST FLOOR PLAN

DAMMON ENGINEERING INC
Architects & Engineers
CHIEF ENGINEER: BRIAN HERTICH, P.E.
CHIEF ARCHITECT: KEVIN KINCHEN
594 OLD SPANISH TRAIL
SLIDELL, LA 70458
dammoneng@bellsouth.net
PHONE: 985-643-8833
FAX: 985-643-8832

RESTAURANT FOR BEV, INC.

OLD TOWN
SLIDELL, LOUISIANA

JOB No:
DATE: 04-17-2014
DRAWN BY: JTL
CHECKED BY: CKD

#	DESCRIPTION	DATE

REVISIONS

FIRST FLOOR PLAN

SHEET No: 1 OF 2

A1