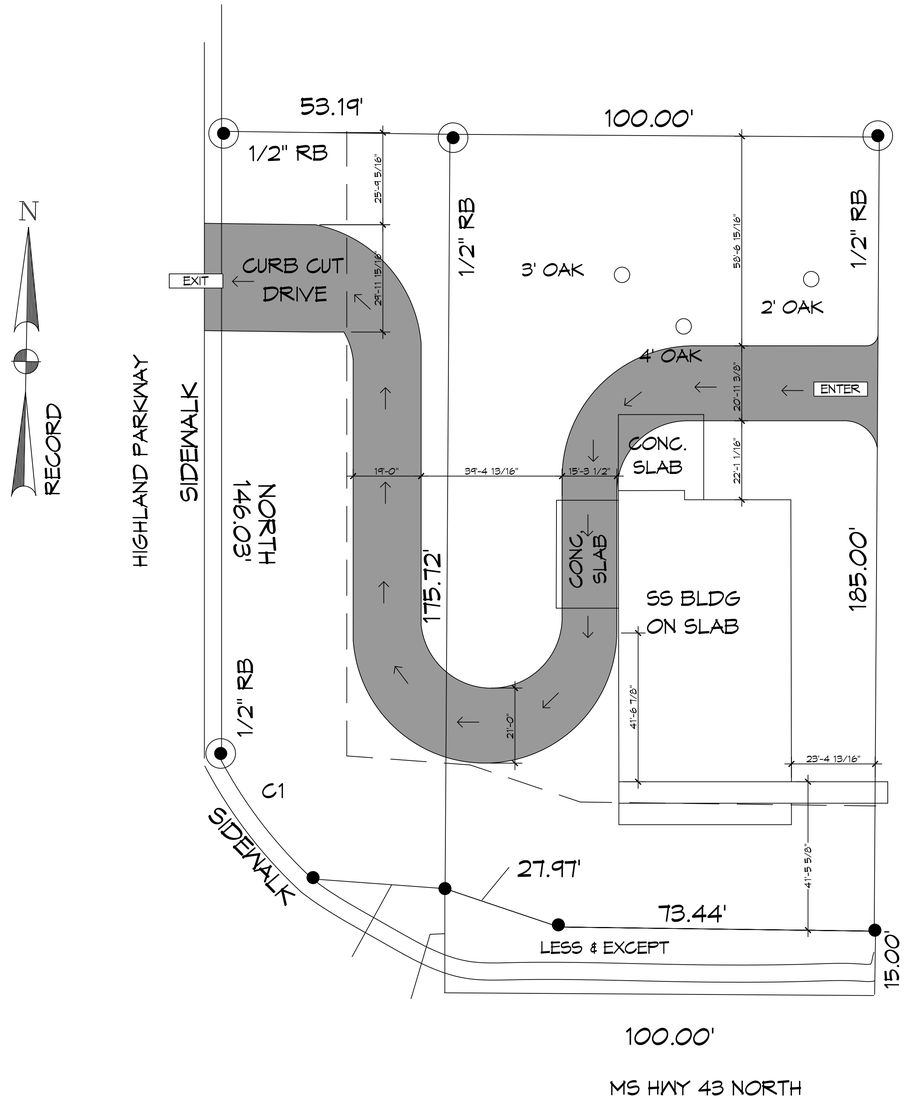

1 OPTION 1
SCALE: 1"=20'

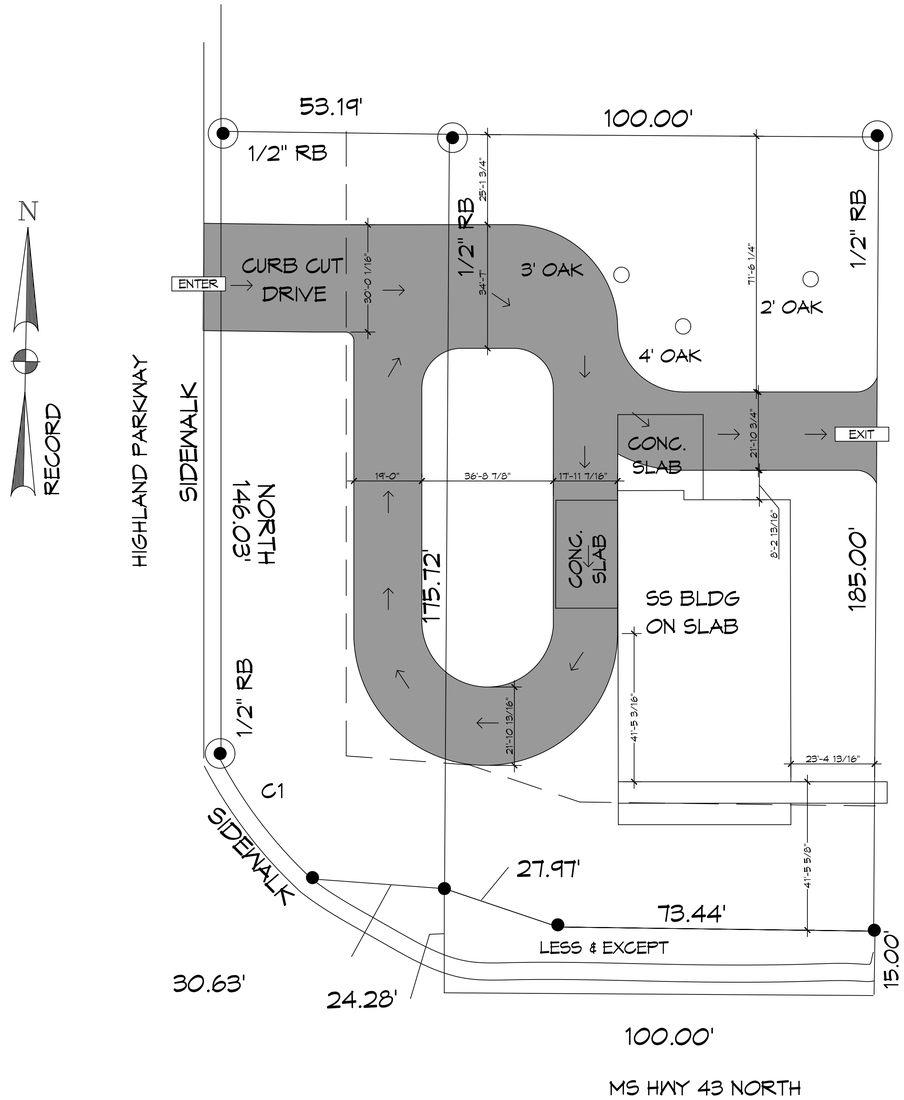

2 OPTION 2
SCALE: 1"=20'

DAMMON
ENGINEERING, INC.
LOUISIANA & MISSISSIPPI

www.dammonengineering.com
info@dammonengineering.com
PH: 985.649.5832

Chief Engineer: Brian Mistich, PE
544 Gibson Trail
Slidell, LA 70458

#	DESCRIPTION	DATE

REVISIONS

SEAL:

RENOVATION
NEW PJ'S COFFEE
1403 MS-43
PICAYUNE, MS 39466

JOB No:	2025
DATE:	02-13-25
DRAWN BY:	TNT
CHECKED BY:	JMS

The drawings, specifications and other documents, including electronic media, prepared by Dammon Engineering, Inc. are instruments of service in respect of the client named herein. Dammon Engineering, Inc. retains all ownership and property interests in the drawings, specifications and other documents including electronic media, prepared by Dammon Engineering, Inc. whether or not the project for which the data was prepared is executed. Any reuse of these drawings, specifications and other documents including electronic media, for which the data was prepared and if executed without written consent of Dammon Engineering, Inc. is prohibited and Dammon Engineering, Inc. shall be held harmless for such reuse.

SHEET TITLE:
EXISTING SITE PLAN

DRAWING NUMBER:
C101

SHEET No: 1 of 1