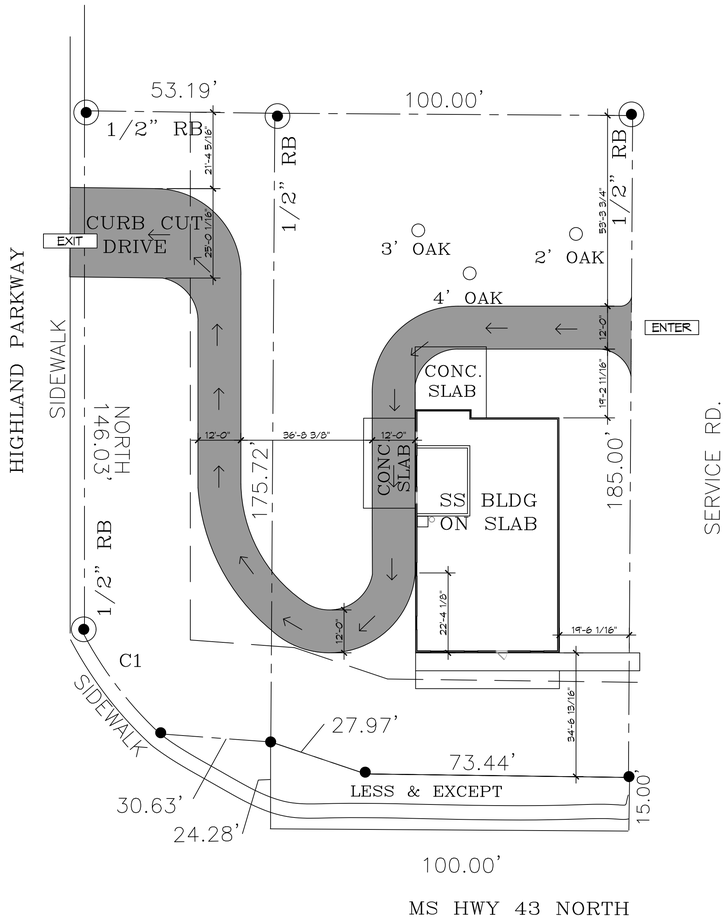

1 OPTION 1
SCALE: 1"=20'

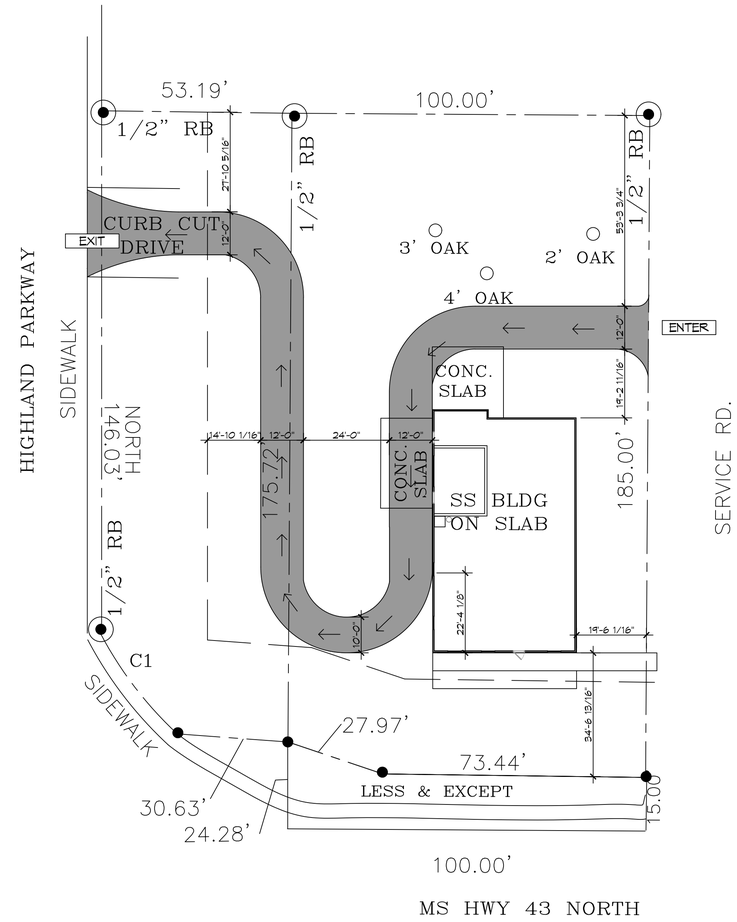

1 OPTION 2
SCALE: 1"=20'

DAMMON ENGINEERING, INC.
LOUISIANA & MISSISSIPPI

Chief Engineer: Brian Mistich, PE
54 Old Downs Trail
Slidell, LA 70458

www.dammonengineering.com
info@dammonengineering.com
PH: 985.649.5832

#	DESCRIPTION	DATE

REVISIONS

SEAL:

RENOVATION
NEW PJ'S COFFEE
1403 MS-43
PICAYUNE, MS 39466

JOB No:	2025
DATE:	02-24-25
DRAWN BY:	TNT
CHECKED BY:	JMS

All rights reserved. Copyright © Dammon Engineering, Inc. and shall remain the property of Dammon Engineering, Inc. The plans, and specifications shall be used solely for the project for which they have been prepared and shall not be used for any other project, nor shall they have been prepared and developed without express consent of Dammon Engineering, Inc. Any reproduction or distribution of these plans and specifications without express consent of Dammon Engineering, Inc. is prohibited.

SHEET TITLE:
EXISTING SITE PLAN

DRAWING NUMBER:
C101

SHEET No: 1 of 1

FILE NAME: J:\+ BESTRAMM\V15_Picayune MS\Current Drawings\C101 - Site Plan.dwg PLOT DATE & TIME: Monday, February 24, 2025 10:00:48 AM