EQUIPMENT SCHEDULE ⓧ

MARK	QTY	DESCRIPTION	MANUFACTURER	MODEL NO	WATER C	WATER H	WATER DR	GAS	ELECTRICAL V	ELECTRICAL PH	ELECTRICAL A	ELECTRICAL HP	FURN BY	INSTALL BY	REMARKS
1A	1	ORDER TERMINAL							120	1	20		KEC *	OWNER	
1B	1	CASH TRAY DRAWER											KEC *	OWNER	SEE INTERIOR ELEVATIONS ON SHEET A3.1 FOR PLACEMENT
1C	2	TELEPHONE											KEC *	OWNER	SERVICE COUNTER, MANAGERS DESK
POS 1D	1	FAX MACHINE							120	1			KEC *	OWNER	SEE INTERIOR ELEVATIONS ON SHEET A3.1 FOR PLACEMENT
1E	1	RECEIPT PRINTER							120	1			KEC *	OWNER	
SEE SHEET A1.2 FOR ADDITIONAL POS NOTES															
2	2	SOUP STATION	APWyott	CW-2A					120	1	(2) 16		KEC *	GC	
3	1	SANDWICH TABLE (72")	DELFIELD	DEL4472N-30M-QZN1					115	1	10.5	1/2	KEC *	GC	FLAT LID
4	1	SANDWICH TABLE (60")	DELFIELD	DEL4460N-24M-QZN1					115	1	8.6	1/3	KEC *	GC	FLAT LID
5	1	MERCHANDISER	STRUCTURAL CONCEPTS	URSS4648					120		12		KEC *	GC	SELF-CONTAINED
6	1	SINGLE FLAVOR DRINK DISPENSER	CORNELIUS	EJ1					115	1	5		KEC *	GC	
7	1	EXTERIOR WALK IN COMBO COOLER	KOLPAK	5'-9"x5'-9"x9'-6" H			3/4" ID		115	1		1/2	KEC *	GC	PROVIDE CLEARANCE ACCORDING
8	1	EXTERIOR WALK IN COMBO FREEZER	KOLPAK	6'-9"x5'- 9"x9'-6" H			3/4" ID		208	1		1	KEC *	GC	VERIFY OVERHEAD CLEARANCE
9	1	CONVEYOR TOASTER	HOLMAN	QT14C					208	1	37.5		KEC *	GC	GC TO PROVIDE TWIST LOCK PLUG & ELECTRICAL WHIP & SEE NOTE 3
10	1	MICROWAVE OVEN	AMANA	RCS10D					120	1	15.0		KEC *	GC	ON LOWER SHELF OF 39, PROVIDE 6' CORD
11	2	COOKER/WARMER	APW WYOTT	W-3V					120	1	10		KEC *	GC	LOCATE ON 39 AND 42
12	1	EXHAUST HOOD	JOHNSON DIVERSIFIED	QVENT					115	1		1/6	KEC *	GC	SUPPLIED W/ SEPARATE 8"x8" SS DUCT
13	1	SLICER	HOBART	2912					120	1	6.2	1/2	KEC *	GC	
14	1	C02 TANK											VENDOR	GC	VENDOR TO PROVIDE ATTACHMENT APPARATUS TO WALL
15	1	ICE MAKER	MANITOWOC	QY-0454A	1/2"		1/2" ID		115	1	12.8		KEC *	GC	LOCATED ON 15, ID TO FLOOR SINK
16	1	DRINK DISPENSER	CORNELIUS	ENDURO 250	1/2"		1" ID		115	1	3.5		KEC *	GC	FURNISHED BY PEPSI , ID TO FLOOR SINK
17	1	TEA BREWER	CURTIS	CBS 10000	1/2"				120	1	18		KEC *	GC	SUPPLIED W/ FILTER.
18	1	BAG-IN-BOX/PUMPS	PROFIT MASTER 4						115	1	7		KEC *	GC	FURNISHED BY PEPSI
19	2	HAND SINK	EAGLE	HSA-10-F	1/2"	1/2"	1 1/2"						KEC *	GC	SILICONE SEALANT AT WALL, PROVIDED W/ SS SPLASH GUARDS.
20	1	3 COMPARTMENT SINK W/ 24" DB	EAGLE/METAL MASTERS	314-16-3-24	1/2"	1/2"	2" ID						KEC *	GC	SEE NOTE 2. , SILICONE SEALANT AT WALL
21	1	VEGETABLE SINK	EAGLE/METAL MASTERS	314-16-1-24L, LH DB	1/2"	1/2"	2" ID						KEC *	GC	NOTE 5, SILICONE SEALANT AT WALL, ID TO FLOOR SINK
22	1	SERVICE SINK (MOP SINK)	JONESPEC	MB-2600-24	1/2"	1/2"	3" DD						GC	GC	PROVIDE BUCKET HOLDER
23	1	RACK RAIL (FOR TOASTER)	PRECISION INDUSTRIES INC.	RACK RAIL									KEC *	GC	SUPPLIED BY SOURCE ONE DIST.
24	1	TEA DISPENSER	CURTIS	TC0421									KEC *	GC	
25	4	STAINLESS STEEL CORNER GUARD	BOBRICK	B-633 - 48" TALL									GC	GC	SET ATOP WALL BASE
26	1	Q VENT COVER	QUIZNOS	STAINLESS STEEL									KEC *	GC	DECORATIVE EXHAUST DUCT WRAP
27	1	CUP DISPENSERS	SAN JAMAR	C2410C									KEC *	GC	MATCH ANGLE OF ADJACENT CASEWORK
28	1	VEGETABLE SLICER	NEMCO	N55200AN									KEC *	GC	GC TO MOUNT ON LEFT SIDE OF DRAIN BOARD
29	1	CAN OPENER	EDLUND	NO 2									KEC *	GC	GC TO MOUNT ON LEFT SIDE OF TABLE SHOWN
30	1	KNIFE RACK	EDLUND	KR-99									KEC *	GC	WALL MOUNTED ABOVE WORK TABLE
31	2	SCALE STAND	QUIZNOS	STAINLESS STEEL									KEC *	GC	
32	1	STAINLESS STEEL SHELF	BOBRICK	B-296X18									KEC *	GC	TOP OF SHELF TO BE AT 4'-6" FOR STORAGE OF CLEANING SUPPLIES
~~33~~	~~0~~	~~STORAGE SHELF - 16" x 36"~~	~~EAGLE/METAL MASTERS~~	~~1836C~~									~~KEC *~~	~~GC~~	
34	SET	PEPPER BAR CONTAINERS	CARLISE										KEC *	GC	
35	1	BREAD RACK	PREMIER EUROCASE	QBR-5530									KEC *	GC	RACK WITH GRAPHICS AND BREAD BOXES
36	1	DUNNAGE RACK- FREEZER	METRO	HP2130PD									KEC *	GC	
37	1	DUNNAGE RACK- FREEZER	METRO	HP2160PD									KEC *	GC	
38	2	STORAGE SHELF - 24" x 30"	EAGLE/METAL MASTERS	2430C									KEC *	GC	
39	1	S/S TOASTER TABLE - 36" x 30"	EAGEL/METAL MASTERS	W/CASTERS									KEC *	GC	CUSTOM MADE
40	2	S/S WORK TABLE - 48" x 30"	EAGLE/METAL MASTERS										KEC *	GC	
41	3	S/S WORK TABLE - 60" x 30"	EAGLE/METAL MASTERS										KEC *	GC	
42	2	S/S CART W/ CASTERS	WIN-HOLT	1527H26									KEC *	GC	
43	2	STORAGE SHELF - 24" x 24"	EAGLE/METAL MASTERS	2424C									KEC *	GC	CHROME FINISH, 2 TIER SHELVING, 27" POLES
44	2	STORAGE SHELF - 24" x 36"	EAGLE/METAL MASTERS	2436C									KEC *	GC	CHROME FINISH, 5 TIER SHELVING, 86" POLES
45	9	STORAGE SHELF - 24" x 48"	EAGLE/METAL MASTERS	2448C									KEC *	GC	CHROME FINISH , 5 TIER SHELVING, 86" POLES
46	1	SHLF,-COOLER - 18" x 60"	METRO	1860-63NKS									KEC *	GC	EPOXY COATED, 4 TIER, 63" POLES-COOLER
47	2	SHLF,-COOLER - 18" x 42"	METRO	1842-63NKS									KEC *	GC	EPOXY COATED, 4 TIER, 63" POLES-COOLER
48	1	STORAGE SHELF - 24" x 24"	EAGLE/METAL MASTERS										KEC *	GC	CHROME FINISH , 5 TIER SHELVING, 86" POLES
49	4	SHELF - WALL HUNG 18" x 48"	EAGLE/METAL MASTERS	1848C									KEC *	GC	TOP OF SHELF 68" AND 79" AFF
~~50~~	~~0~~	~~MOP HOLDER~~	~~SPARTA~~	~~40731~~									~~KEC *~~	~~GC~~	
51	1	REFRIGERATED BOTTLE COOLER	ELECTROLUX	QUIZNOS BOTTLE COOLER					115	160W	1.8	60H	KEC *	OWNER	
52	1	DEPOSITORY SAFE	CORPORATE SAFE SPECIALISTS	B2020WDICH-SGITD9-SGI									KEC *	GC	BOLT TO FLOOR WITH 4 EXPANSION BOLTS (SUPPLIED)
53	1	EMPLOYEE LOCKERS	WINHOLT	WL66									KEC *	GC	ANCHOR TO WALL 6" MIN. CLEAR BELOW
54	4	FIRE EXTINGUISHERS	LOCAL SUPPLIER										GC	GC	VERIFY QUANTITY W/ LOCAL FIRE DEPT-PROVIDE "EXTINGUISHER" SIGNS
55	1	FIRST AID KIT	RESPOND	100164									KEC *	GC	WALL MOUNTED 60" AFF TO CENTERLINE
56	1	MUSIC SYSTEM	TBD										KEC *	OWNER	
57	1	SOUP AND SALAD ORGANIZER	MICROWIRE PRODUCTS										KEC *	GC	
58	1	CONDIMENT ORGANIZER	CAMBRO	12RS12									KEC *	OWNER	
59	1	STOR, SHLF FREEZER - 18" X 60"	EAGLE/METAL MASTERS	1860-74NKS									KEC *	OWNER	EPOXY COATED, 4 TIER, 74" POLES-FREEZER
60	4	WALL BRACKETS-END UNIT-18"X48"	EAGLE GROUP	WB18-C - END UNIT									KEC *	GC	BOTTOM OF SHELF 68" AND 19" AFF
61	2	WALL BRACKETS-MIDDLE UNIT-18"X48"	EAGLE GROUP	DWB18-C - MID UNIT									KEC *	GC	BOTTOM OF SHELF 68" AND 19" AFF
62	2	DIGITAL PORTION SCALE	TAYLOR	TE32					120				KEC *	GC	5 MILLIAMP TRIP GFI
63	1	STORAGE SHELF - 24" X 24"	EAGLE/METAL MASTERS	2424C									KEC *	GC	SHLF, FOR BREWER,CHROME FINISH , 3 TIER SHELVING, 86" POLES
64	1	SOAP & CHEMICAL DISPENSER											KEC *	GC	SUPPLIED BY SOURCE ONE DIST.
65	2	WASTE RECEPTACLE	AMERICAN SPECIALTIES	0825									KEC *	GC	
~~66~~	~~0~~	~~PANEL BOARD~~	~~GE INDUSTRIAL SYSTEMS~~	~~TYPE AQ (101)~~									~~KEC *~~	~~GC~~	
67	1	TIME CLOCK (EXTERIOR SIGNAGE)	GE INDUSTRIAL SYSTEMS	1 TORK 1103							20		KEC *	GC	SUPPLIED BY SOURCE ONE DIST. - SEE NOTE #6.
~~68~~	~~0~~	~~SAFETY SWITCH~~	~~GE INDUSTRIAL SYSTEMS~~	~~GE HD TH4324~~									~~KEC *~~	~~GC~~	~~SUPPLIED BY SOURCE ONE DIST. - (ONLY IF REQ'D.)~~
69	1	DUAL ORDER BOTTLE RACK	RESTAURANT INTERIORS	QUIZNOS DUAL ORDER BOTTLE RACK									KEC *	GC	SUPP, BY S1DIST, 304 EPQ WELDED S.S, 1 PIECE ELECTRO POLISHED
~~70~~	~~0~~	~~SANDWICH TABLE (48")~~	~~DELFIELD~~	~~DEL4460N-24M-QZN1~~									~~KEC *~~	~~GC~~	~~FLAT LID~~

NOTES:

1. PROVIDE SOLID WOOD BLOCKING FOR ALL WALL MOUNTED EQUIPMENT.
2. TOASTER OVEN TO BE 6"- 8" AWAY FROM SNEEZE GUARD (TO PREVENT SNEEZE GUARD FROM BREAKING). ELECTRICAL WHIP & PLUG SUPPLIED BY G.C.(50 AMP, 250 VOLT,2 POLE, 3 WIRE GROUNDING LOCKING PLUG - PART NO. CS8265 / MATING RECEPTACLE:CS8269 OR 3771).
3. THE VEGETABLE SINK IS ONLY AVAILABLE WITH A LEFT HAND DRAIN BOARD.
4. NEW OR ADDITIONAL ELECTRICAL PANELS WILL BE PROVIDED BY THE OWNER THROUGH SOD AND INSTALLED BY THE GENERAL CONTRACTOR.
   THE PANEL WILL BE A GE A SERIES PANEL BOARD PER THE EQUIPMENT AND ELECTRICAL SCHEDULES. IF THE FAULT CURRENT EXCEEDS 22K AIC, THEN ONE 200A GE HEAVY DUTY SAFETY SWITCH (TH4324) WITH R CLASS FUSES SHOULD BE SPECIFIED AND WILL BE SUPPLIED BY SOD. THE SAFETY SWITCH WILL ALLOW THE PANEL TO BE SERIES RATED AT UP TO 100K AIC. FOR QUESTIONS, OR IF ALTERATIONS TO THIS SPECIFICATION ARE NEEDED, CONTACT GEX PRO AT 800-825-8520. IDENTIFY YOUR COMPANY AS A QUIZNOS VENDOR.

KITCHEN EQUIPMENT COMPANY *

REQUIRED SCHEMATIC INFORMATION

ITEM	DESCRIPTION	NOTES
ELECTRICAL PANEL	NEW _____ NEW BY LL _____ EXISTING _4___	
SIZE OF WALK-INS	COOLER _____ FREEZER _____ COMBO _12'-2" x 5'-9"_	
COMPRESSOR TYPE	TOP MOUNT _XX___ REMOTE _____	
MILLWORK DIMENSIONS	SHOWN __XX_	
LEFT HAND VEGGIE SINK	SHOWN __XX_	
3-COMPARTMENT SINK	CUSTOM MODEL # _314-16-3-24_	
CEILING HEIGHT	FRONT OF HOUSE __9'-6"__ BACK OF HOUSE _9'-2"_	
SQUARE FOOTAGE	TOTAL BUILD OUT __1956 S.F._	

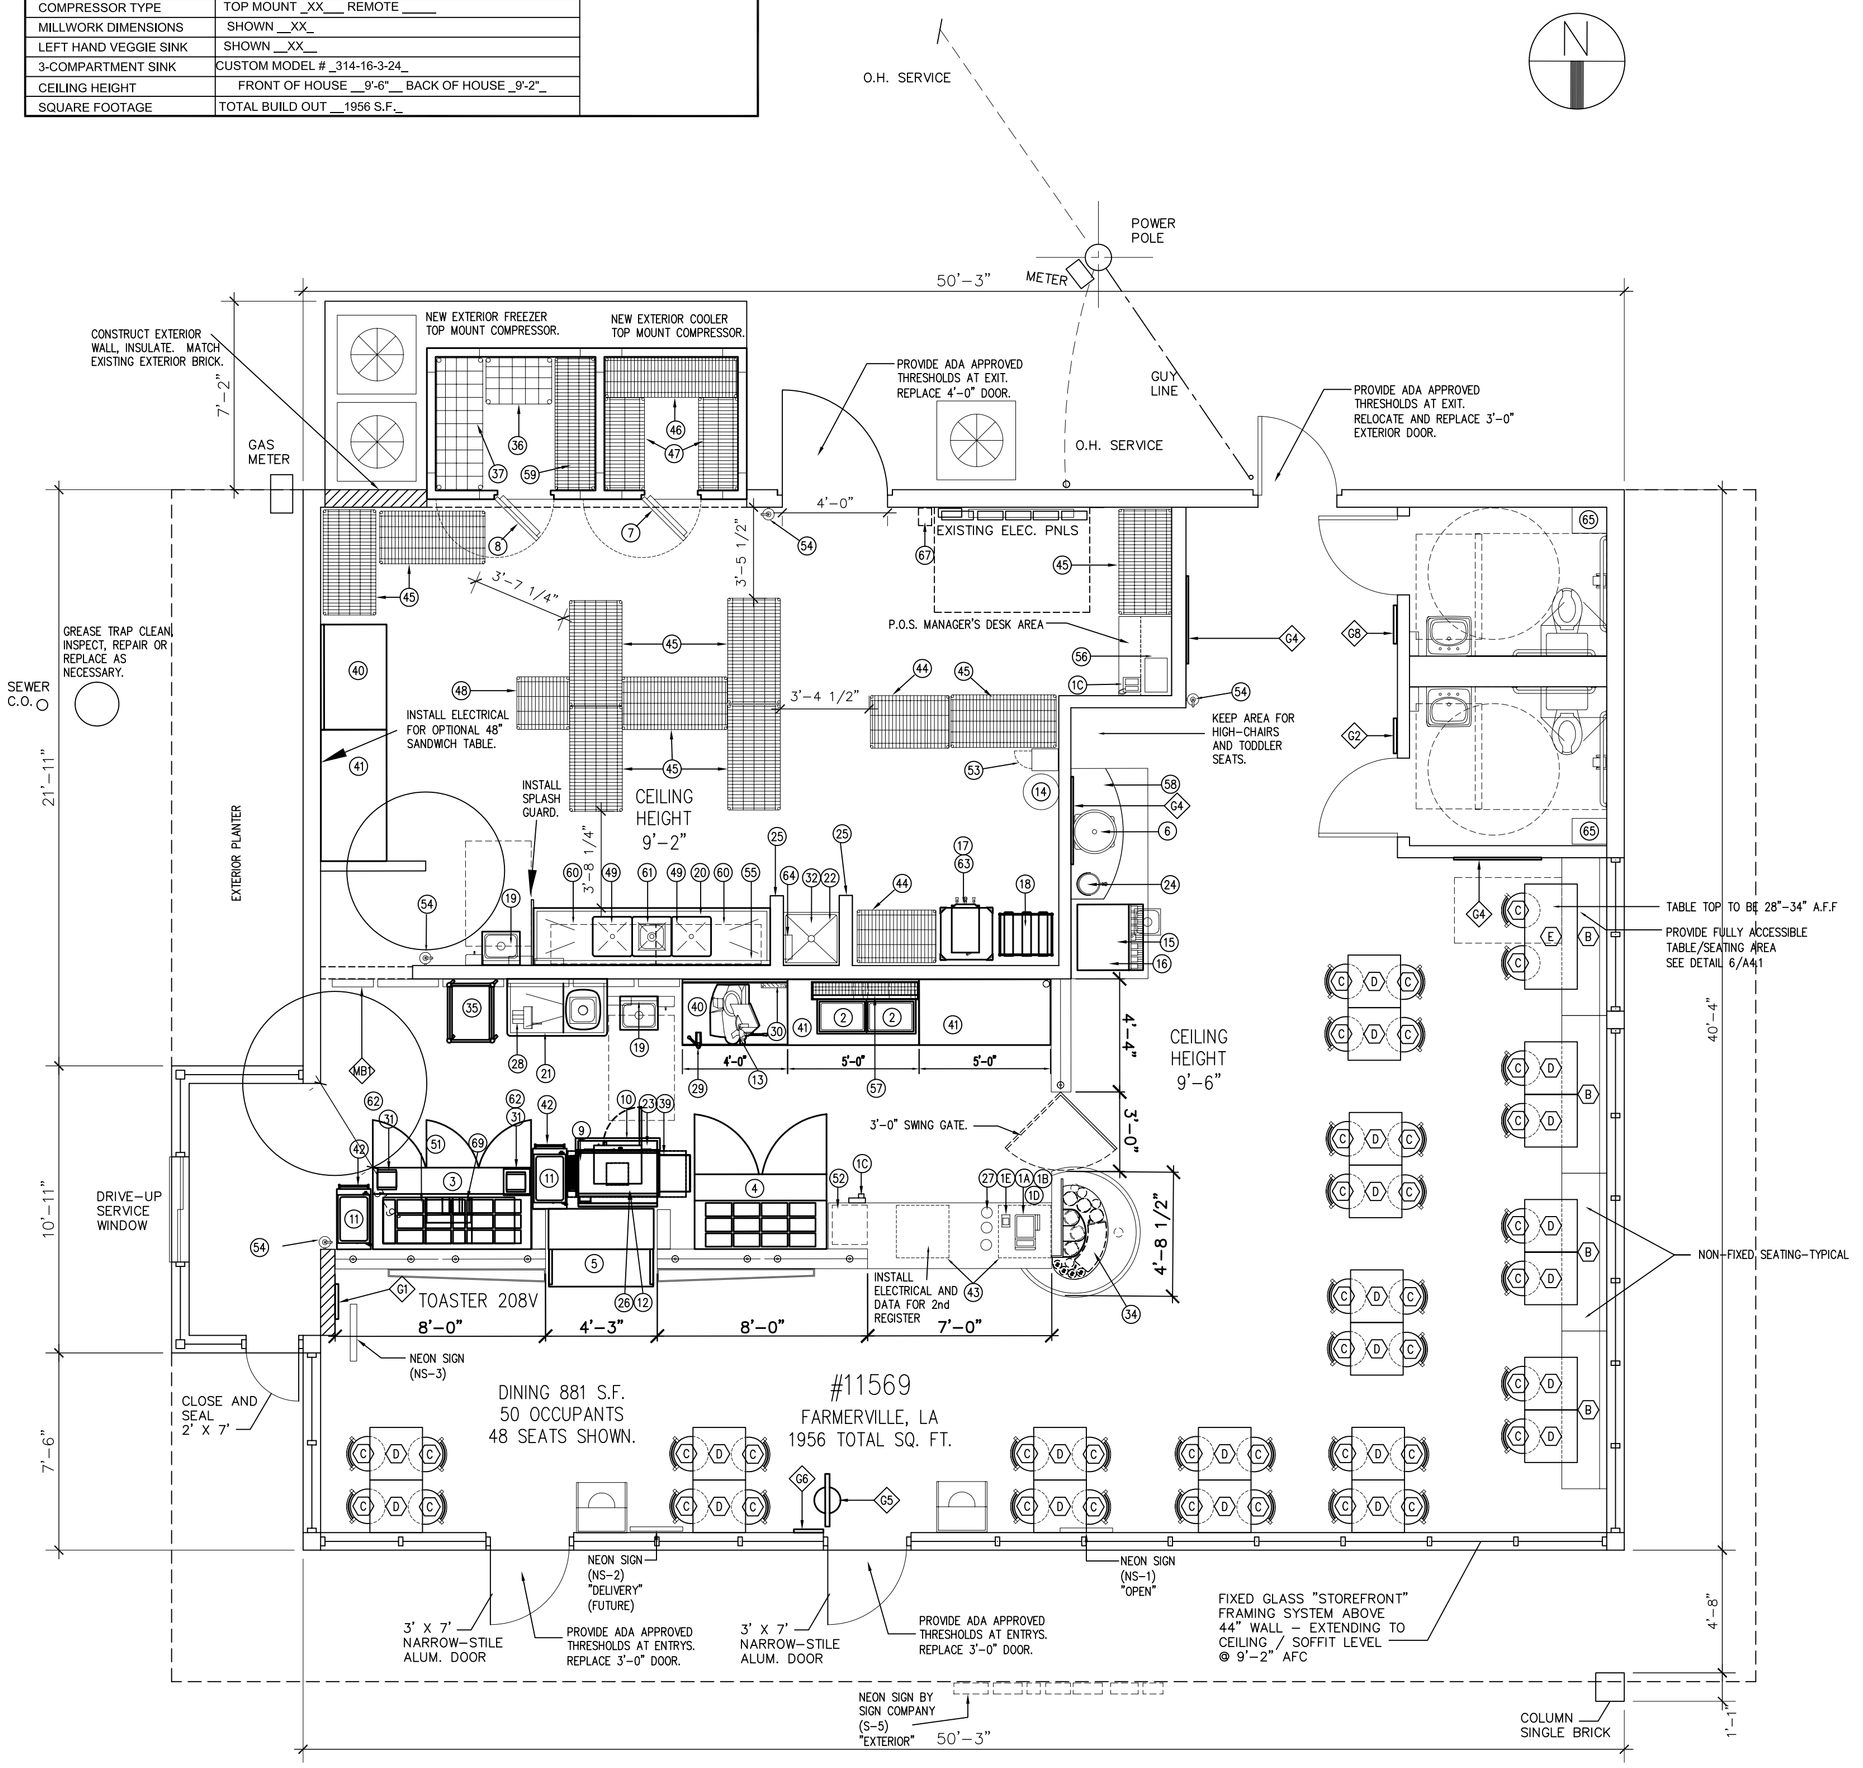

GRAPHICS SCHEDULE ◇

MARK	QTY	DESCRIPTION	FURN BY	INSTALLED BY	REMARKS
G1	1	ARTWORK - TOASTY PLAQUE	OWNER	GC	BOTTOM OF SIGN 4-0" AFF, CENTER HORIZ.
G2	1	ARTWORK - FRESH ACRONYM	OWNER	GC	2" ABOVE TOP OF TRASH, CENTER HORZ.
G3	1	ARTWORK - QUIZNO'S ACRONYM	OWNER	GC	BOTTOM OF SIGN 4-0" AFF, CENTER HORIZ.
G4	4	ARTWORK	OWNER	GC	CENTER HORIZONTALLY AND ROTATE 5'.
G5	1	BRAGGER STAND	OWNER	GC	TO BE IN CUSTOMER ENTRANCE VIEW, 5'-0" TALL.
G6	1	OPEN HOURS DECAL	OWNER	GC	TOP OF DECAL 5'-4" AFF.
G7	1 SET	WOMEN'S RESTROOM SIGN	OWNER	GC	1 ON DOOR AND 1 ON WALL ADJ. TO DOOR. - ADA COMPLIANT.
G8	1 SET	MEN'S RESTROOM SIGN	OWNER	GC	1 ON DOOR AND 1 ON WALL ADJ. TO DOOR. - ADA COMPLIANT.

FURNITURE SCHEDULE ⓧ

ITEM	QTY	DESCRIPTION	MANUFACTURER	REMARKS
A	"	STOOLS	TOWER ASSOCIATES	NON-FIXED SEATING
B	4	6' BENCH SEATING	PREMIER EUROCASE	NON-FIXED SEATING
C	48	CHAIRS	TOWER ASSOCIATES	NON-FIXED SEATING
D	22	SQUARE TABLE	PREMIER EUROCASE	NON-FIXED WITH FALCON BASE
E	1	RECTANGLE TABLE	PREMIER EUROCASE	ADA COMPLIANT SEATING W/ FALCON BASE
F	"	SQUARE TABLE	PREMIER EUROCASE	42" TALL WITH FALCON BASE
G	"	EXTERIOR TABLE	EMU	32" SQUARE TABLE
H	"	EXTERIOR SEATING	AMERICAN TRADING	NON-FIXED SEATING

SIGN SCHEDULE

SIGN SCHEDULE NOTES:

1. HANG FROM STOREFRONT HEAD WITH SUPPLIED CHAINS AND HOOKS.

MARK	DESCRIPTION	MANUFACTURER	FURN BY	INSTALL BY	VOLT	AMP	REMARKS
MB-1	MENU BOARD - 6 PANEL	POSTERLOID	OWNER	GC	120	3	TOP OF MENU BOARD 8'-6 1/4" AFF
NS-1	NEON SIGN - "Q OPEN"	ZEON	OWNER	GC	120	1.2	NOTE 1, TOP OF SIGN 8'-2" AFF
NS-2	NEON SIGN - "DELIVERY" (FUTURE)	ZEON	OWNER	GC	120	1.2	NOTE 1, TOP OF SIGN 8'-2" AFF
NS-3	NEON SIGN - "ORDER MMMM...	ZEON	OWNER	GC	120	1.2	NOTE 1, BOTTOM OF SIGN 84" A.F.F.
S-5	NEON SIGN - EXTERIOR		OWNER	OWNER	VERIFY		NOT SHOWN THIS SHEET- (NIC) SEE SHEET A3.1