EQUIPMENT SCHEDULE ⓧ

MARK	QTY	DESCRIPTION	MANUFACTURER	MODEL NO	WATER C	WATER H	WATER DR	GAS	ELECTRICAL V	ELECTRICAL PH	ELECTRICAL A	ELECTRICAL HP	FURN BY	INSTALL BY	REMARKS
POS 1A	0	ORDER TERMINAL							120	1	20		OWNER	OWNER	
1B	–	NOT USED													
1C	0	CASH TRAY DRAWER											OWNER	OWNER	SEE INTERIOR ELEVATIONS FOR PLACEMENT
1D	0	TELEPHONE											OWNER	OWNER	SERVICE COUNTER, MANAGERS DESK
1E	0	FAX MACHINE							120	1			OWNER	OWNER	SEE INTERIOR ELEVATIONS FOR PLACEMENT
1G	0	RECEIPT PRINTER							120	1			OWNER	OWNER	
SEE ALS FOR ADDITIONAL POS NOTES															
2	1	SOUP STATION	APW|wyatt	CW-3A					120	1	(2) 16		OWNER	GC	
3	1	SANDWICH TABLE (60")	TRUE	TSSU-60-18					115	1	10.5	1/2	OWNER	GC	PROVIDED W/ EXTENDED CUTTING BOARD
4	1	SANDWICH TABLE (48")	TRUE	TSSU-48-12M					115	1	8.6	1/3	OWNER	GC	PROVIDED W/ EXTENDED CUTTING BOARD
5	–	NOT USED													
6	0	SINGLE FLAVOR DRINK DISPENSER	CORNELIUS	EJI					115	1	5		OWNER	GC	
7	0	WALK IN COOLER	KOLPAK 5'-10"x5'-10"x7'-6 1/2" H				3/4" ID		115	1		1/2	OWNER	GC	PROVIDE CLEARANCE ACCORDING
8	0	WALK IN FREEZER	KOLPAK 7'-9" x 7'-9" x 9'-6"H				3/4" ID		208	1		1	OWNER	GC	VERIFY OVERHEAD CLEARANCE
9	1	CONVEYOR TOASTER	HOLMAN	QT14					208	1	37.5		OWNER	GC	SEE NOTE 3
10	1	MICROWAVE OVEN	AMANA	RCS10D					120	1	15.0		OWNER	GC	ON LOWER SHELF OF 39, PROVIDE 6' CORD
11	2	COOKER/WARMER	APW WYOTT	W-3V					120	1	10		OWNER	GC	LOCATE ON 39 AND 42
12	1	EXHAUST HOOD	JOHNSON DIVERSIFIED PRODUCTS	QVENT					115	1		1/6	OWNER	GC	SUPPLIED W/ SEPARATE 8"x8" SS DUCT
13	1	SLICER	HOBART	2912					120	1	6.2	1/2	OWNER	GC	
14	0	CO2 TANK											OWNER	GC	
15	1	ICE MAKER	MANITOWOC	QY-0454A	1/2"		1/2" ID		115	1	12.8		OWNER	GC	LOCATED ON 15, ID TO FLOOR SINK
16	1	DRINK DISPENSER	CORNELIUS	ENDURO 250	1/2"		1" ID		115	1	3.5		OWNER	GC	FURNISHED BY PEPSI , ID TO FLOOR SINK
17	0	TEA BREWER	FETCO	TBS-21A	1/2"				120	1	16		OWNER	GC	
18	0	BAG-IN-BOX/PUMPS	PROFIT MASTER 4						115	1	7		OWNER	GC	FURNISHED BY PEPSI
19	0	HAND SINK	EAGLE	HSA-10-F	1/2"	1/2"	1 1/2"						OWNER	GC	SILICONE SEALANT AT WALL
20	0	3 COMPARTMENT SINK W/ 24" DB	EAGLE/METAL MASTERS	314-16-3-24	1/2"	1/2"	2" DD						OWNER	GC	SEE NOTE 2 , SILICONE SEALANT AT WALL
21	1	VEGETABLE SINK	EAGLE/METAL MASTERS	314-16-1-24L, LH DB	1/2"	1/2"	2" ID						OWNER	GC	NOTE 5, SILICONE SEALANT AT WALL, ID TO FLOOR SINK
22	0	SERVICE SINK	JONESPEC	MB-2600-24	1/2"	1/2"	3" DD						GC	GC	PROVIDE BUCKET HOLDER
23	1	RACK RAIL (FOR TOASTER)	PRECISION INDUSTRIES INC.	RACK RAIL									OWNER	GC	SUPPLIED BY SOURCE ONE DIST.
24	0	TEA DISPENSER	FETCO	TCTD-355									OWNER	GC	
25	–	NOT USED													
26	1	Q VENT COVER											OWNER	GC	DECORATIVE EXHAUST DUCT WRAP
27	3	CUP DISPENSERS	SAN JAMAR	C2410C									OWNER	GC	MATCH ANGLE OF ADJACENT CASEWORK
28	1	VEGETABLE SLICER	NEMCO	N55200AN									OWNER	GC	GC TO MOUNT ON LEFT SIDE OF DRAIN BOARD
29	1	CAN OPENER	EDLUND	NO 2									OWNER	GC	GC TO MOUNT ON RIGHT SIDE OF TABLE SHOWN
30	1	KNIFE RACK	EDLUND	KR-99									OWNER	GC	WALL MOUNTED ABOVE WORK TABLE
31	1	SCALE STAND											OWNER	GC	
32	–	NOT USED													
33	–	NOT USED													
34	1	PEPPER BAR CONTAINERS	TOTAL IMAGE SPECIALISTS										OWNER	GC	
35	1	BREAD RACK	PREMIER EUROCASE	QBR-5530									OWNER	GC	RACK WITH GRAPHICS AND BREAD BOXES
36	0	DUNNAGE RACK– FREEZER	METRO	HP2138PD									OWNER	GC	
37	0	DUNNAGE RACK– FREEZER	METRO	HP2148PD									OWNER	GC	
38	1	MERCHANDISER	TRUE	GDM-9					115	1	4.1	1/8	OWNER	GC	
39	1	S/S TOASTER TABLE – 36" x 30"	EAGEL/METAL MASTERS	W/CASTERS									OWNER	GC	CUSTOM MADE
40	1	S/S WORK TABLE – 48" x 30"	EAGLE/METAL MASTERS										OWNER	GC	
41	1	S/S WORK TABLE – 36" x 30"	EAGLE/METAL MASTERS										OWNER	GC	
42	2	S/S CART W/ CASTERS (WARMER)	VOLLRATH										OWNER	GC	
43	1	STORAGE SHELF – 24" X 24"	EAGLE/METAL MASTERS										OWNER	GC	CHROME FINISH, 2 TIER SHELVING, 27" POLES
44	0	STORAGE SHELF – 18" x 36"	EAGLE/METAL MASTERS										OWNER	GC	CHROME FINISH, 5 TIER SHELVING, 86" POLES
45	0	STORAGE SHELF – 24" X 48"	EAGLE/METAL MASTERS										OWNER	GC	CHROME FINISH , 5 TIER SHELVING, 86" POLES
46	0	SHLF.–COOLER – 24" X 24"	METRO	2424-63NKS									OWNER	GC	EPOXY COATED, 4 TIER, 63" POLES–COOLER
47	0	SHLF.–COOLER – 18" X 60"	METRO	1860-63NKS									OWNER	GC	EPOXY COATED, 4 TIER, 63" POLES–COOLER
48	–	NOT USED													
49	0	SHELF – WALL HUNG 18" X 48"	EAGLE/METAL MASTERS										OWNER	GC	TOP OF SHELF 68" AND 78" AFF
50	–	NOT USED													
51	1	REFRIGERATED BOTTLE COOLER	ELECTROLUX	QUIZNOS BOTTLE COOLER					115	1400W	1.8	60H	OWNER	OWNER	
52	0	SAFE	SAFE MASTERS OF SAN DIEGO	QCS-300									OWNER	GC	BOLT TO FLOOR
53	0	EMPLOYEE LOCKERS	WAHOLT	WL66									OWNER	GC	ANCHOR TO WALL
54	1	FIRE EXTINGUISHERS	LOCAL SUPPLIER										GC	GC	VERIFY QUANTITY W/ LOCAL CODES
55	0	FIRST AID KIT	RESPOND	100164									OWNER	GC	WALL MOUNTED 60" AFF TO CENTERLINE
56	0	MUSIC SYSTEM	TBD						120		20		OWNER	GC	
57	–	NOT USED													
58	1	CONDIMENT ORGANIZER	DISPENSE RITE	PLCT-LID									OWNER	OWNER	
59	0	STOR. SHLF FREEZER – 24" X 48"	EAGLE/METAL MASTERS	2448-74NKS									OWNER	OWNER	EPOXY COATED, 4 TIER, 74" POLES–FREEZER
60	–	NOT USED													
61	–	NOT USED													
62	2	DIGITAL PORTION SCALE	TAYLOR	TE32					120						5 MILLIAMP TRIP GFI
63	0	STORAGE SHELF – 24" X 24"	EAGLE/METAL MASTERS										OWNER	GC	SHLF. FOR BREWER,CHROME FINISH , 3 TIER SHELVING, 69" POLES
64	0	SOAP & CHEMICAL DISPENSER											OWNER	GC	SUPPLIED BY SOURCE ONE DIST.
65	0	WASTE RECEPTACLE	AMERICAN SPECIALTIES	0825									GC	GC	
66	0	PANEL BOARD	GE INDUSTRIAL SYSTEMS	TYPE AQ (101)									OWNER	GC	EXISTING ELECTRICAL PANEL (LANDLORD PROVIDING)
67	0	TIME CLOCK	GE INDUSTRIAL SYSTEMS	1 TORK 1103							20		OWNER	GC	SUPPLIED BY SOURCE ONE DIST. – SEE NOTE 6b.
68	0	SAFETY SWITCH	GE INDUSTRIAL SYSTEMS	GE HD TH4324									OWNER	GC	SUPPLIED BY SOURCE ONE DIST. – (ONLY IF REQ'D.)
69	1	DUAL ORDER BOTTLE RACK	RESTAURANT INTERIORS	QUIZNOS DUAL ORDER BOTTLE RACK									OWNER	GC	SUPP. BY SIGDIST. 304 EPQ WELDED S.S. 1 PIECE ELECTRO POLISHED

NOTES:

1. PROVIDE SOLID WOOD BLOCKING FOR ALL WALL MOUNTED EQUIPMENT. NOTE: FILASTERS DO NOT REQUIRE SOLID BACKING
2. ARCHITECT TO VERIFY AGAINST LOCAL PLUMBING CODE IF SINK IS DIRECT DRAIN OR INDIRECT DRAIN.
3. TOASTER OVEN TO BE 6"– 8" AWAY FROM SNEEZE GUARD (TO PREVENT SNEEZE GUARD FROM BREAKING). ELECTRICAL WHP SUPPLIED BY G.C.
4. A 208V TOASTER IS STANDARD AND WILL BE ORDERED UNLESS OTHERWISE SPECIFIED.
5. THE VEGETABLE SINK IS ONLY AVAILABLE WITH A LEFT HAND DRAIN BOARD.
6. NEW OR ADDITIONAL ELECTRICAL PANELS WILL BE PROVIDED BY THE OWNER THROUGH SOURCE ONE DISTRIBUTION (SIGDIST.) AND INSTALLED BY THE GENERAL CONTRACTOR.
   THE PANEL WILL BE A GE A SERIES PANEL BOARD PER THE EQUIPMENT AND ELECTRICAL SCHEDULES. IF THE FAULT CURRENT EXCEEDS 22K AIC, THEN ONE 200A GE HEAVY DUTY SAFETY SWITCH (TH4324) WITH R CLASS FUSES SHOULD BE SPECIFIED AND WILL BE SUPPLIED BY (SIGDIST.) THE SAFETY SWITCH WILL ALLOW THE PANEL TO BE SERIES RATED AT UP TO 100K AIC. FOR QUESTIONS, OR IF ALTERATIONS TO THIS SPECIFICATION ARE NEEDED, CONTACT GE SUPPLY AT 800–625–8520. IDENTIFY YOUR COMPANY AS A QUIZNOS VENDOR.

GRAPHICS SCHEDULE ◇

MARK	QTY	DESCRIPTION	FURN BY	INSTALLED BY	REMARKS
61	1	ARTWORK – TOASTY PLAQUE	OWNER	GC	BOTTOM OF SIGN 4–0" AFF, CENTER HORIZ.
62	0	ARTWORK – FRESH ACROSYM	OWNER	GC	2" ABOVE TOP OF TRASH, CENTER HORIZ.
63	1	ARTWORK – QUIZNO'S ACROSYM	OWNER	GC	BOTTOM OF SIGN 4–0" AFF, CENTER HORIZ.
64	2	ARTWORK	OWNER	GC	CENTER HORIZONTALLY AND ROTATE 5°, 5 PIECES INCLUDED IN THE ART PKG.
65	1	BRAGGER STAND	OWNER	GC	SEE EQUIPMENT PLAN
66	1	OPEN HOURS DECAL	OWNER	GC	TOP OF DECAL 5'–0" AFF
67	0	WOMEN'S RESTROOM SIGN	OWNER	GC	SEE PLAN FOR LOCATION
68	0	MEN'S RESTROOM SIGN	OWNER	GC	SEE PLAN FOR LOCATION

FURNITURE SCHEDULE ⓧ

ITEM	QTY	DESCRIPTION	MFR	MODEL NO	REMARKS
A	0	STOOL	WAYMAR	–	–
B	0	ROUND TABLE	WAYMAR	–	–
C	0	CHAIRS	WAYMAR	–	–
D	0	SQUARE TABLE	WAYMAR	–	–
E	0	RECTANGLE TABLE	WAYMAR	–	–

SIGN SCHEDULE

SIGN SCHEDULE NOTES:
1. HANG FROM STOREFRONT HEAD WITH SUPPLIED CHAINS AND HOOKS.

MARK	DESCRIPTION	MANUFACTURER	FURN BY	INSTALL BY	VOLT	AMP	REMARKS
MB-1	MENU BOARD – 6 PANEL	MAINSTREET	OWNER	GC	2 – 120	1–.5A, 1–7A	TOP OF MENU BOARD 5'–6 1/4" AFF
NS-1	NOT USED	–	–	–	–	–	–
NS-2	NEON SIGN – "Q OPEN"	ZEON	OWNER	GC	120	1.2	NOTE 1, TOP OF SIGN 6'–2" AFF
NS-3	NEON SIGN – "ORDER MMMM...	ZEON	OWNER	GC	120	1.2	NOTE 1, BOTTOM OF SIGN 64" A.F.F.
S-5	NEON SIGN – EXTERIOR		OWNER	OWNER	VERIFY	NOT SHOWN THIS SHEET– (NIC) SEE SHEET 10/A3.1	

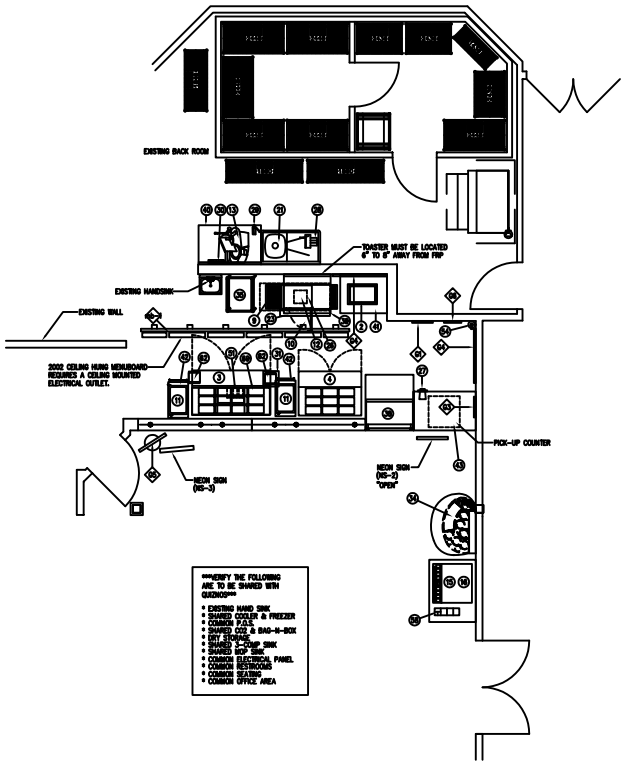

EQUIPMENT PLAN
SCALE: 1/4" = 1'-0"
NORTH

Q2006-PROTOTYPE

location:

QUIZNOS SUB

Delgado Community College
615 City Park Ave.
New Orleans, LA
70119

STORE # 12235

architect:

consultants:

revisions

submittals:

phase:

NOT FOR CONSTRUCTION

project no. Quiznos Store #12235 (ARAMARK
date 10 January 2008
file LA-12235-Delgado Community Co

sheet title

EQUIPMENT PLAN SCHEDULES

sheet designation:

A1.1

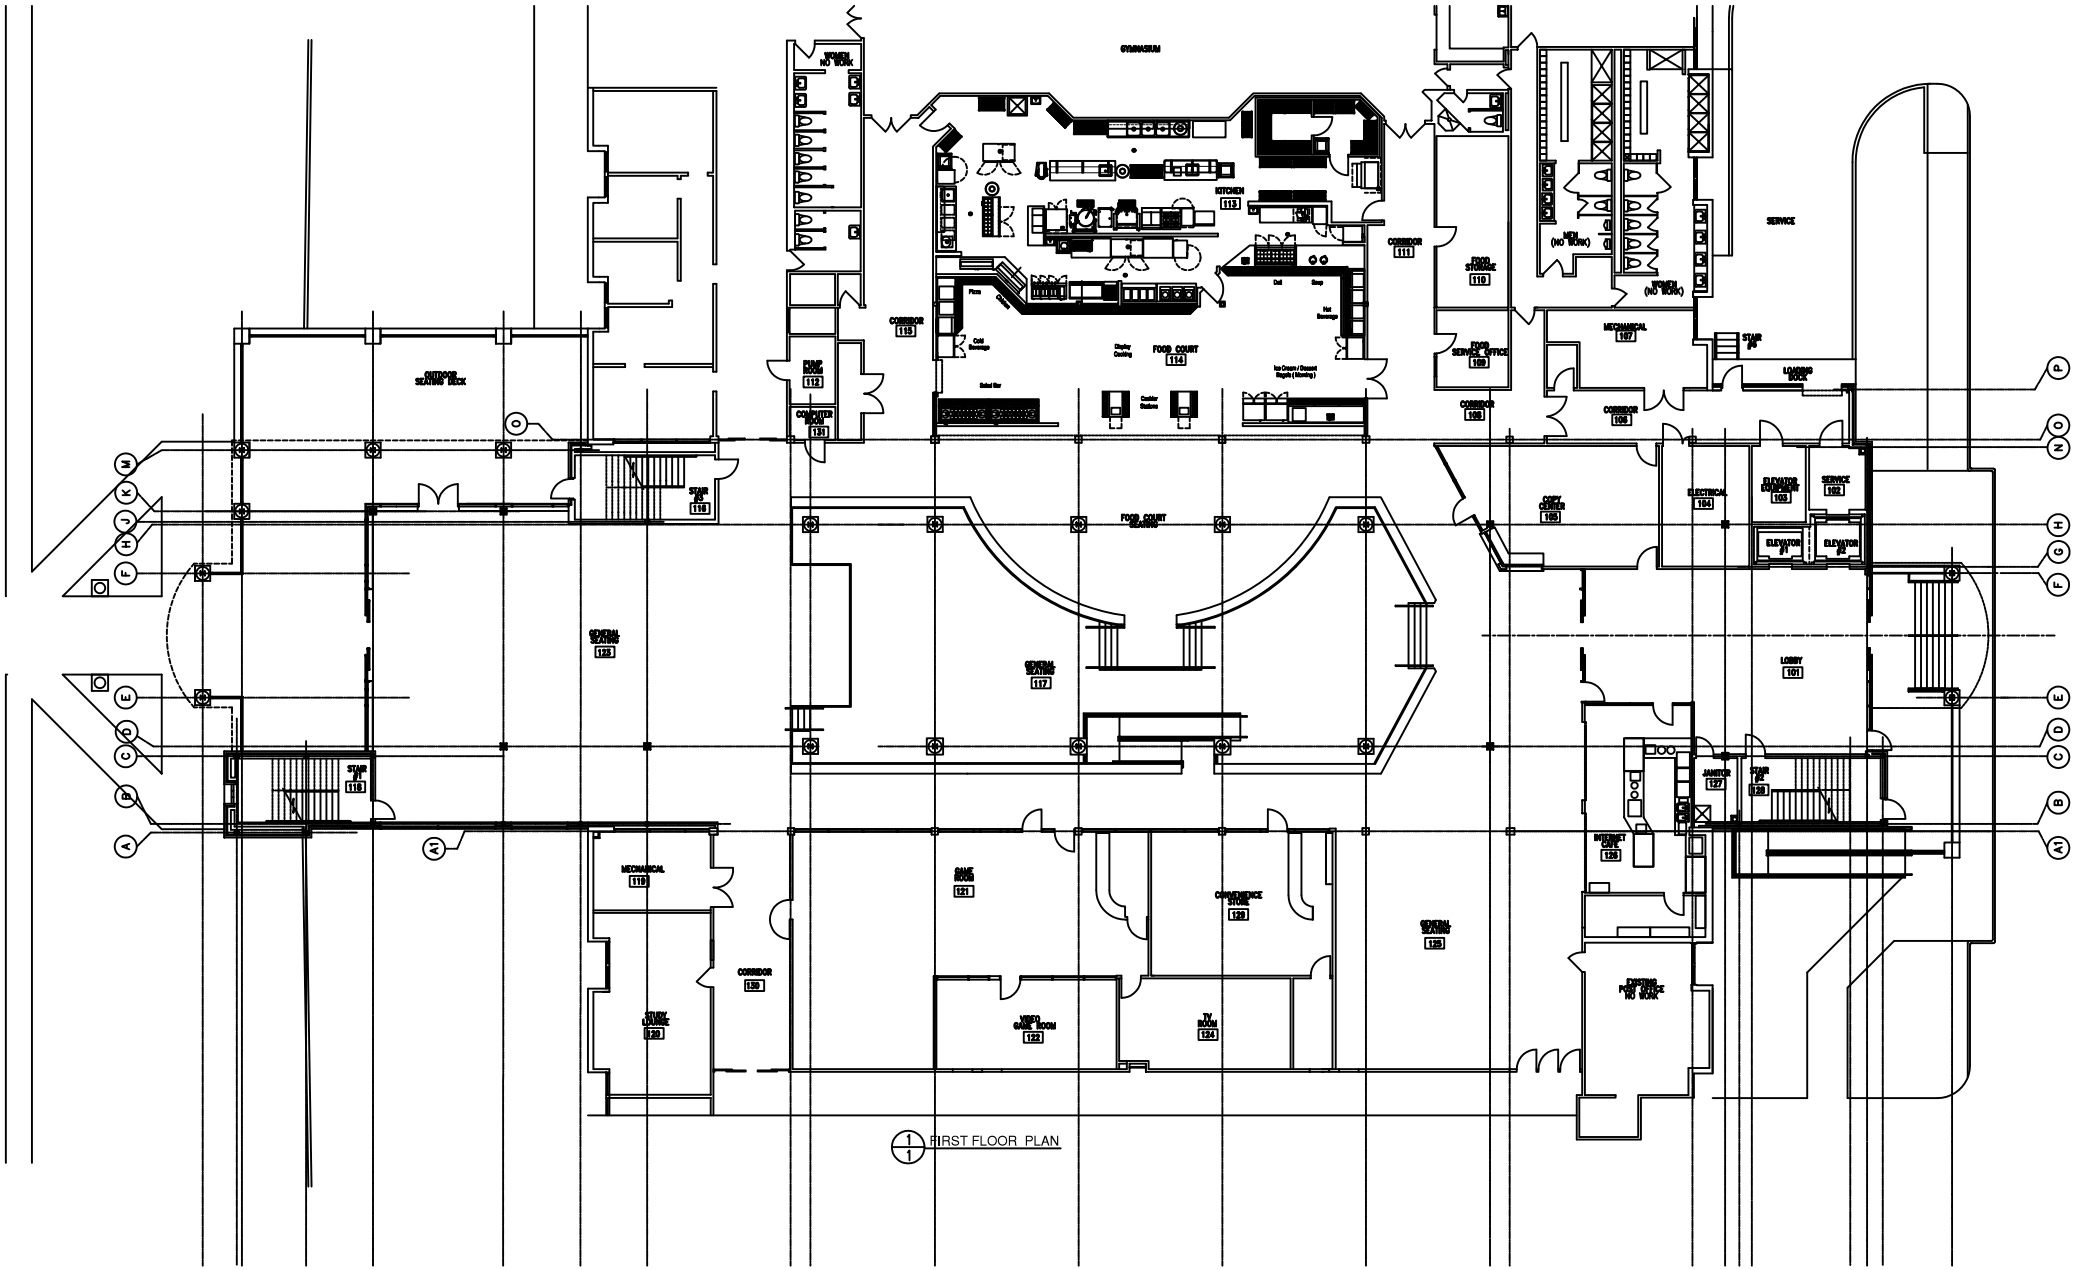

1/1 FIRST FLOOR PLAN