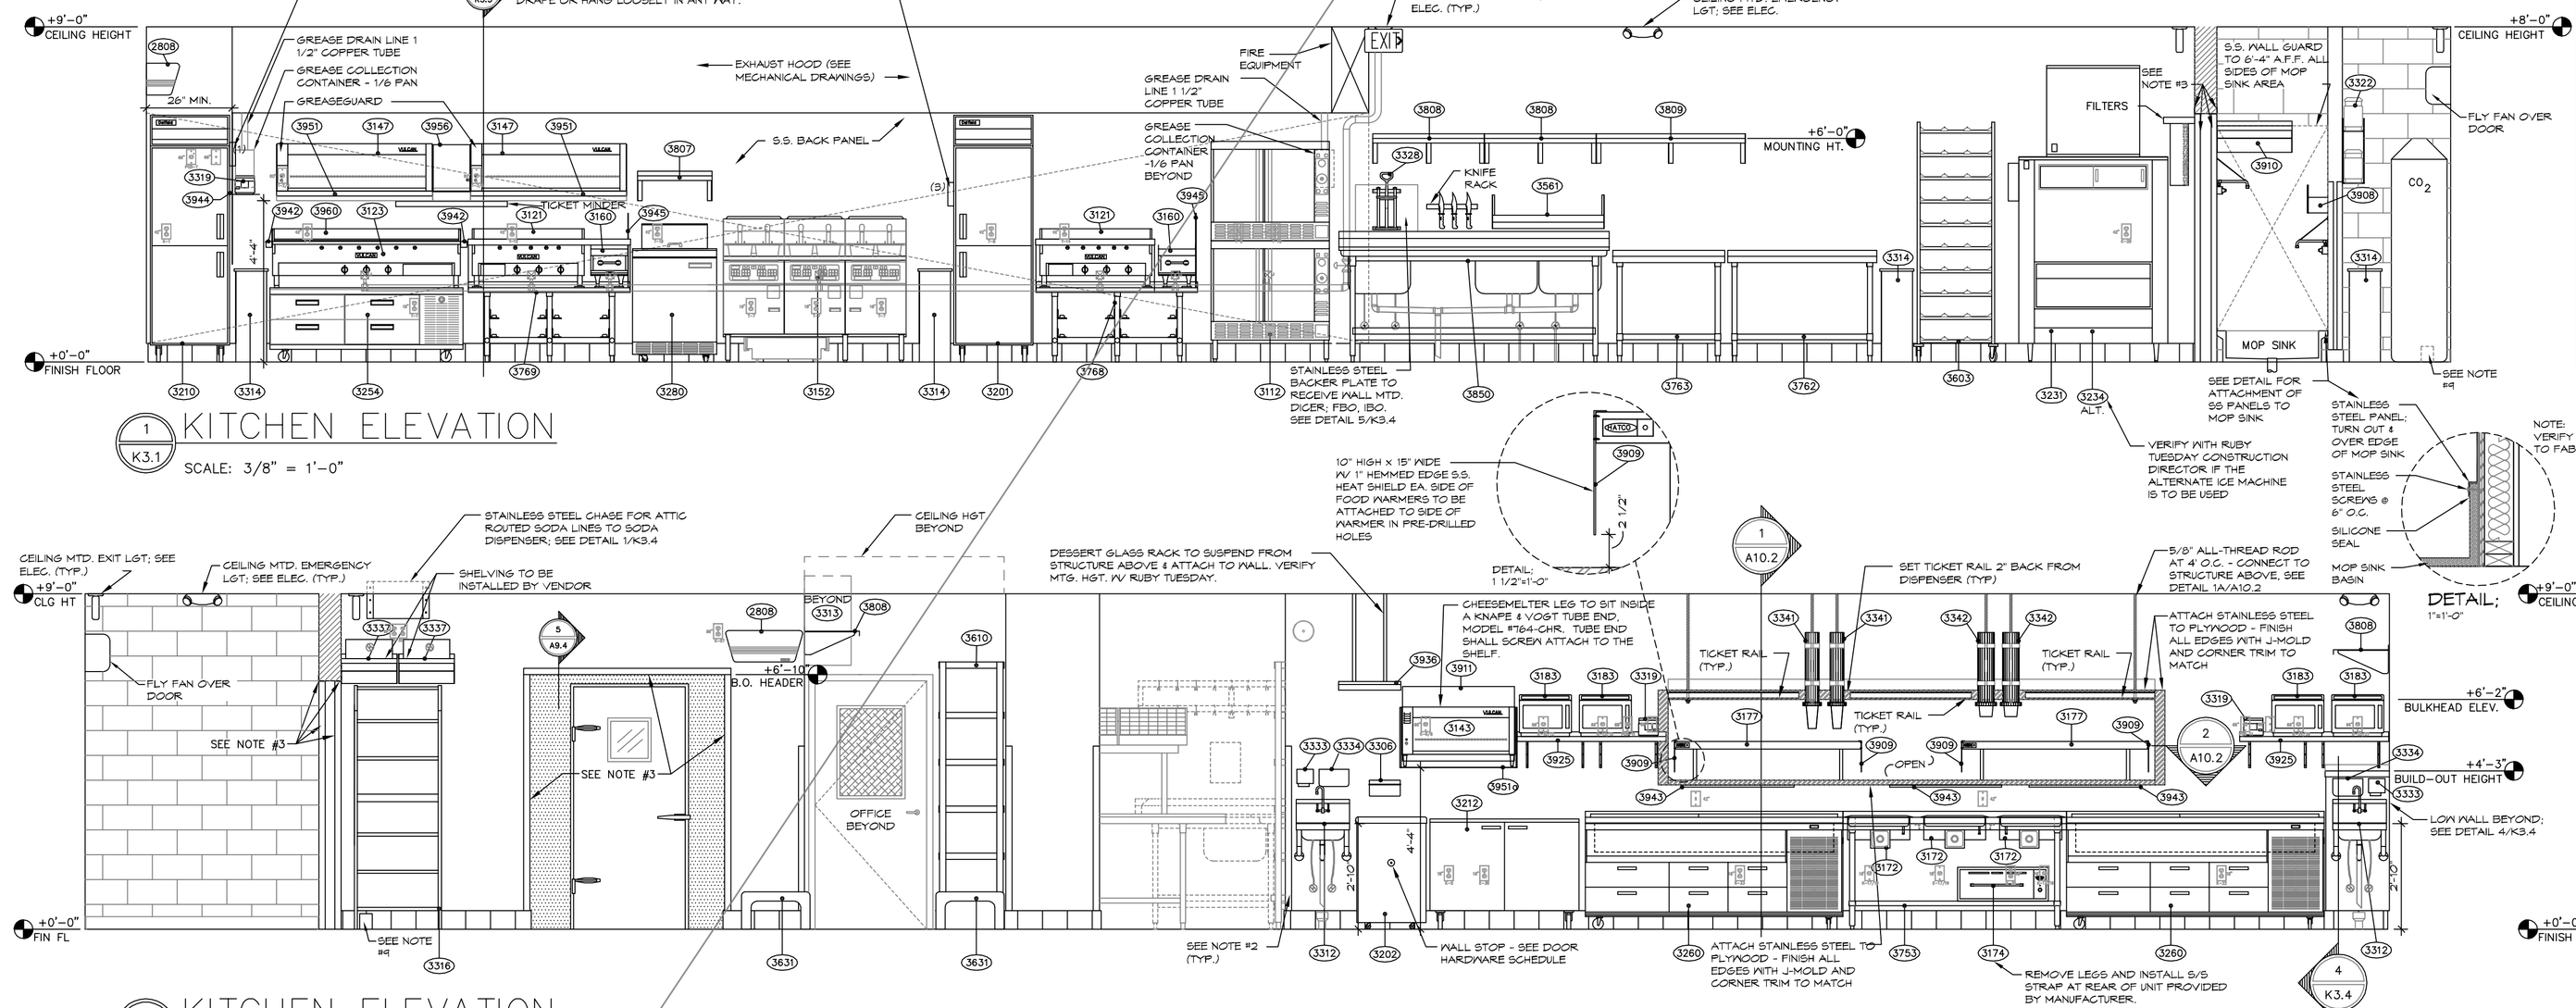

1 K3.1 KITCHEN ELEVATION
SCALE: 3/8" = 1'-0"

2 K3.1 KITCHEN ELEVATION
SCALE: 3/8" = 1'-0"

3 K3.1 KITCHEN ELEVATION
SCALE: 3/8" = 1'-0"

4 K3.1 KITCHEN ELEVATION
SCALE: 3/8" = 1'-0"

5 K3.1 KITCHEN ELEVATION
SCALE: 3/8" = 1'-0"

6 K3.1 KITCHEN ELEVATION
SCALE: 3/8" = 1'-0"

7 K3.1 KITCHEN ELEVATION
SCALE: 3/8" = 1'-0"

8 K3.1 KITCHEN ELEVATION
SCALE: 3/8" = 1'-0"

9 K3.1 KITCHEN ELEVATION
SCALE: 3/8" = 1'-0"

10 K3.1 KITCHEN ELEV.
SCALE: 3/8" = 1'-0"

KEYNOTES

1. SEE SHEET K-2 FOR EQUIPMENT SCHEDULE, EQUIPMENT NOTES, EQUIPMENT BLOCKING SCHEDULE AND RESTROOM ACCESSORY SCHEDULE.
2. INSTALL 2" X 2" (S.S.) CORNER GUARDS TO 5'-0" A.F.F. OVER S.S BASE GUARD AS PER DETAIL 3/K3.4. INSTALL ON ALL CORNERS IN KITCHEN. FBO/IBO. SEAL WITH SILICONE.
3. INSTALL 2" X 2" STAINLESS STEEL ANGLE AROUND JAMB AND HEAD. SET IN SILICONE. FBO/IBO.
4. EQUIPMENT STOPS SHALL BE MOUNTED AT 18" A.F.F. BEHIND EQUIPMENT IN BAR AREA.
5. 6" PVC ROUTED UNDERGROUND FROM SODA DISPENSER #3405 TO COCKTAIL STATION #3512 AT BAR. USE LARGE RADIUS (24") ELEC. SWEEPS INSTALLED BY ELEC. CONTRACTOR. NO PLUMBING FITTINGS.
6. ROUTE BEER SYSTEM LINES FROM KEG STORAGE AREA STRAPPED TO INSIDE COOLER WALL OVER TO BEER SYS. POWER PACK #3313. ROUTE LINES THRU-WALL AT SIDE OF POWER PACK FOR CONNECTION. SEAL ALL PENETRATIONS AS REQ'D.
7. 8" HOLE W/ ESCUTCHEON FLANGE THROUGH WALL FOR ATTIC ROUTED SODA LINES FROM SODA RACK #3324 TO SODA DISPENSER #3405.
8. 6" PVC ROUTED UNDERGROUND FROM KEG STORAGE IN COOLER TO REMOTE BEER DISPENSER #3541 AT BAR USE LARGE RADIUS (24") ELEC. SWEEPS INSTALLED BY ELEC. CONTRACTOR. NO PLUMBING FITTINGS.
9. 4" PVC ROUTED UNDERGROUND FROM CO2 TANK TO TO SODA RACK #3316. USE LARGE RADIUS (24") ELEC. SWEEPS INSTALLED BY ELECTRICAL CONTRACTOR. NO PLUMBING FITTINGS.

MARK	REVISION	DATE
.	GLAZING	8.24.05
.	.	.

Ruby Tuesday

ARCHITECT
RANDY REYNOLDS ARCHITECTS
232 POTEAT PLACE FRANKLIN, TENNESSEE 37064
PHONE (615) 595 - FAX (615) 595

SEAL

KITCHEN ELEVATIONS

RUBY TUESDAY # 473
I-10E SERVICE ROAD at TYLER DRIVE (I-10 at Gausse Blvd)
SLIDELL LOUISIANA

RRA PROJECT NUMBER	0521
ISSUE FOR REVIEW	JULY 22, 2005
ISSUE FOR CONSTRUCTION	
CHECKED BY	RR
SCALE	AS NOTED
SHEET NUMBER	K-3.1