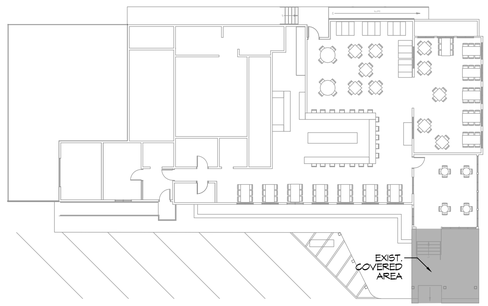

1 EXIST. PARTIAL SITE PLAN
SCALE: 1" = 20'-0"

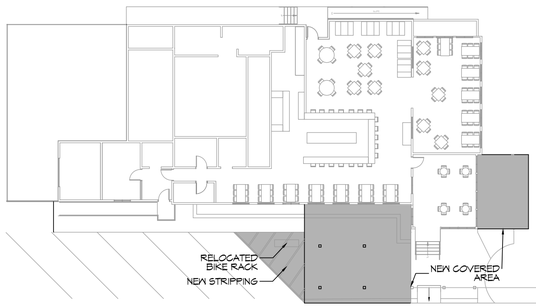

2 NEW PARTIAL SITE PLAN
SCALE: 1" = 20'-0"

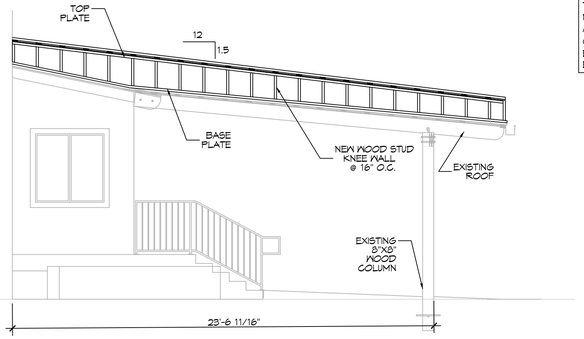

3 KNEE WALL AT EXISTING ROOF
SCALE: 1/8"= 1'-0"

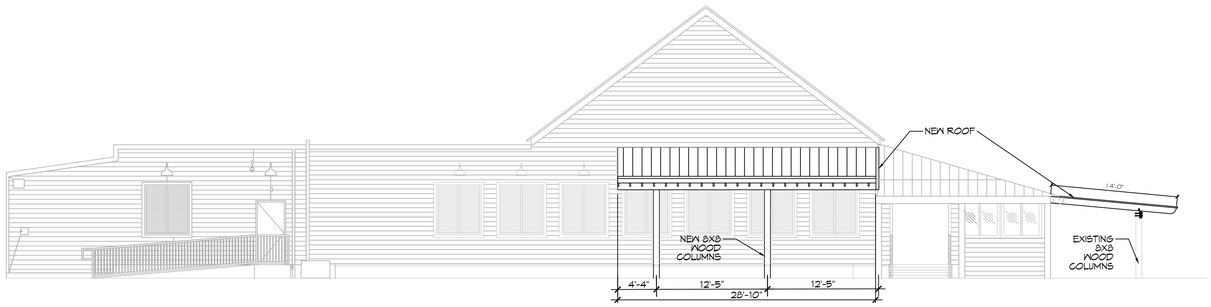

4 NORTH ELEVATION
SCALE: 1/8"= 1'-0"

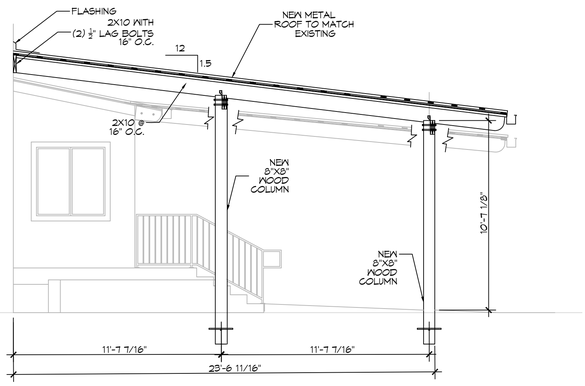

5 KNEE WALL AT EXISTING ROOF
SCALE: 1/4"= 1'-0"

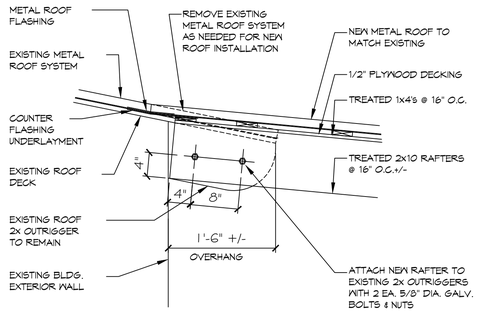

6 CONNECTION AT FRONT OF BLDG
SCALE: 1"= 1'-0"

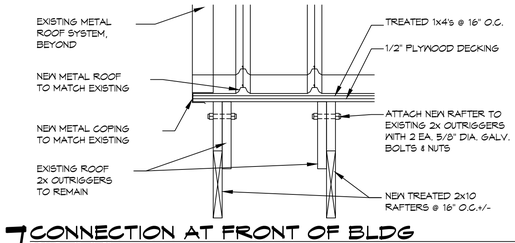

7 CONNECTION AT FRONT OF BLDG
SCALE: 1"= 1'-0"

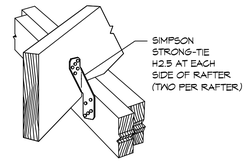

8 RAFTER TO BEAM CONNECTION
SCALE: 1"= 1'-0"

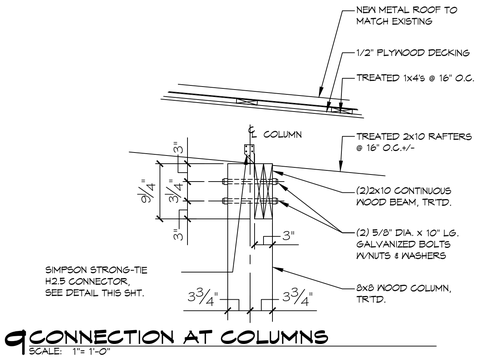

9 CONNECTION AT COLUMNS
SCALE: 1"= 1'-0"

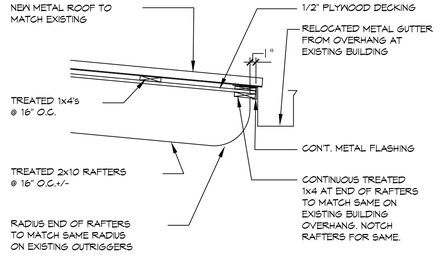

10 END OF RAFTERS
SCALE: 1"= 1'-0"

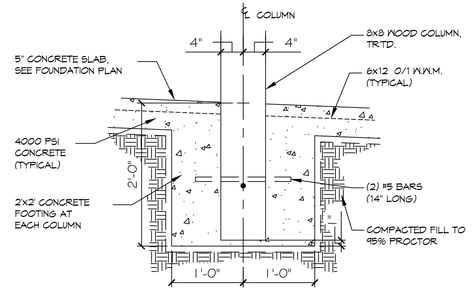

11 COLUMN FOUNDATION
SCALE: 1"= 1'-0"

DESIGN CRITERIA

THE CONSTRUCTION FOR SAID RESIDENCE, WHERE BASIC WIND SPEED IS 130 MILES PER HOUR, WIND EXPOSURE ZONE C, IS DESIGNED IN ACCORDANCE WITH: AMERICAN FOREST AND PAPER ASSOCIATION (AF&PA) WOOD FRAME CONSTRUCTION MANUAL FOR ONE AND TWO FAMILY DWELLINGS (WFCM) 2001 EDITION AS WELL AS THE INTERNATIONAL RESIDENTIAL CODE (IRC) 2015 EDITION

DAMMON ENGINEERING, INC.
LOUISIANA & MISSISSIPPI
www.dammonengineering.com
info@dammonengineering.com
PH: 985.649.5931
Chief Engineer: Brian Mistich, PE
554 Old Spanish Trail
Slidell, LA 70458

#	DESCRIPTION	DATE
	REVISIONS	

SEAL:

STATE OF LOUISIANA
BRIAN A. MISTICH
License No. 30187
PROFESSIONAL ENGINEER

NEW COVERED AREAS
SOUTHSIDE CAFE
3154 PONTCHARTRAIN DR.
SLIDELL, LA 70458

JOB No:	
DRAWN BY:	CJD
DATE:	02-16-2022
CHECKED BY:	BAM

The ideas, drawings and designs of Dammon Engineering, Inc. are original and copyrighted. No reproduction, publication, or use of these plans, drawings, designs, or specifications may be made without the written consent of Dammon Engineering, Inc. Visual contact with these plans shall constitute prima facie evidence of acceptance of these restrictions.

SHEET TITLE:
SITE PLAN &
BLDG DETAILS

DRAWING NUMBER:
C101

SHEET No: 1 of 1

C:\...\...RESTAURANTS\SOUTHSIDE CAFE\NEW COVERED AREAS\SOUTHSIDE CAFE.DWG [A-1 Arch - ANSI D] DATE: Wednesday, Nov 29, 2023 2:39:11 PM