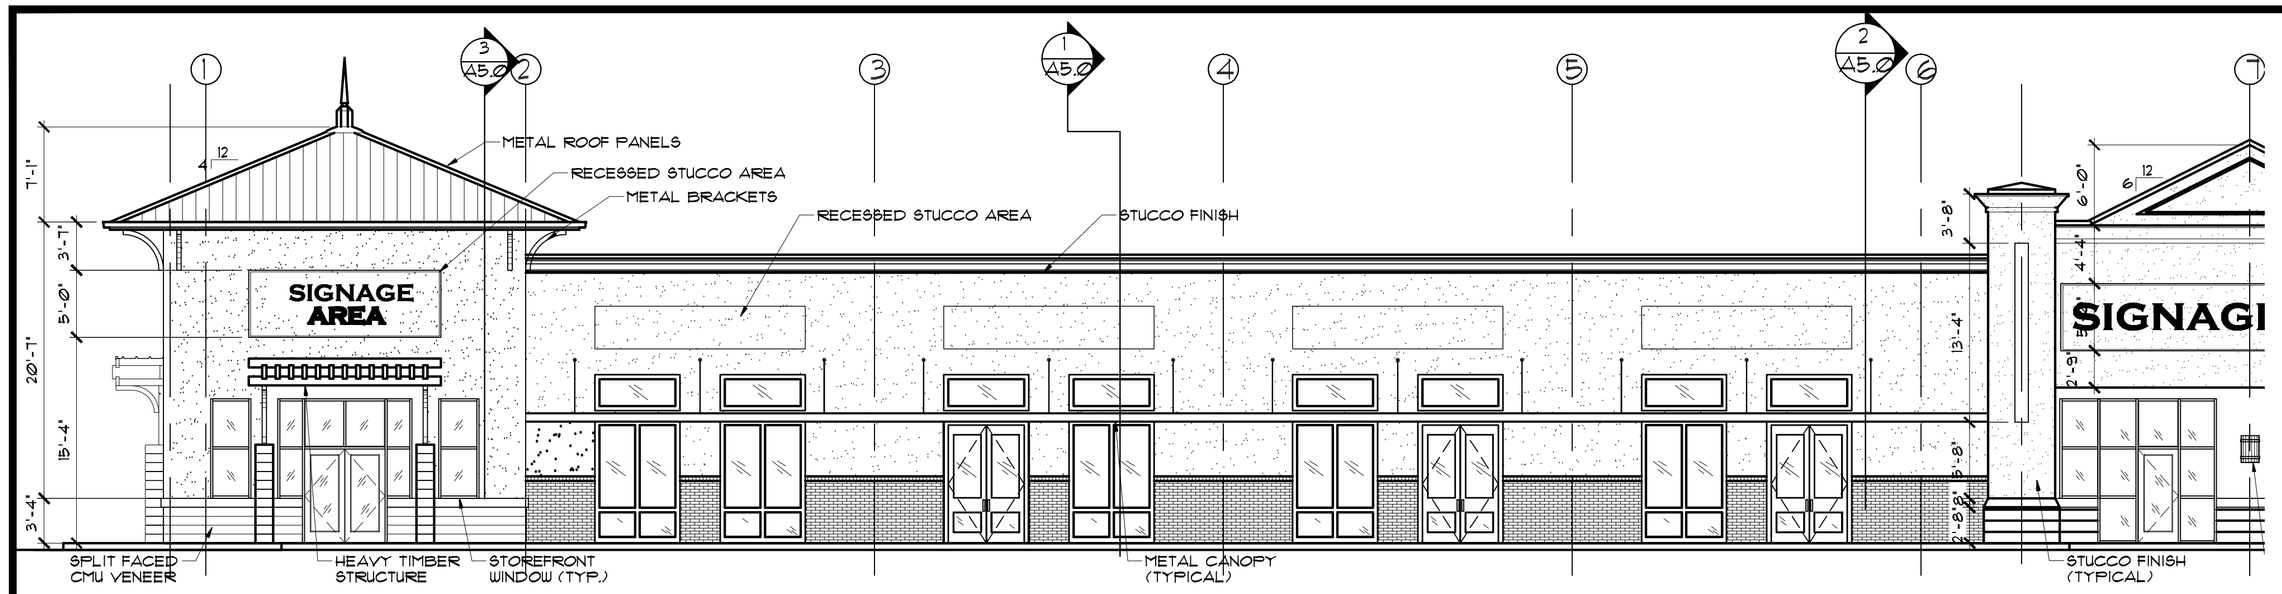


1 FRONT PARTIAL ENLARGED ELEVATION
1/8" = 1'-0"

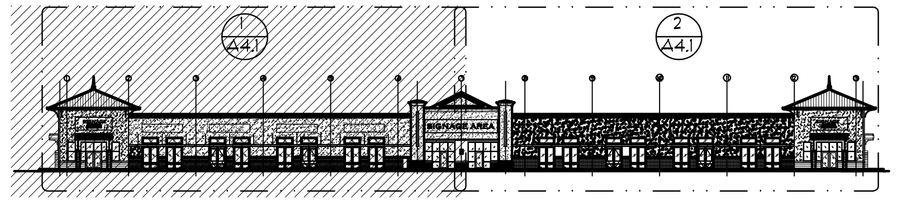

FRONT ELEVATION KEY ELEVATION
N.T.S.

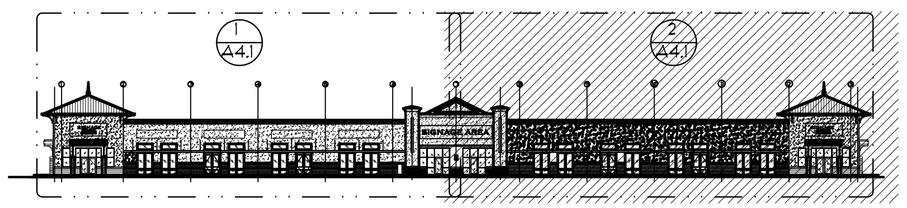

FRONT ELEVATION KEY ELEVATION
N.T.S.

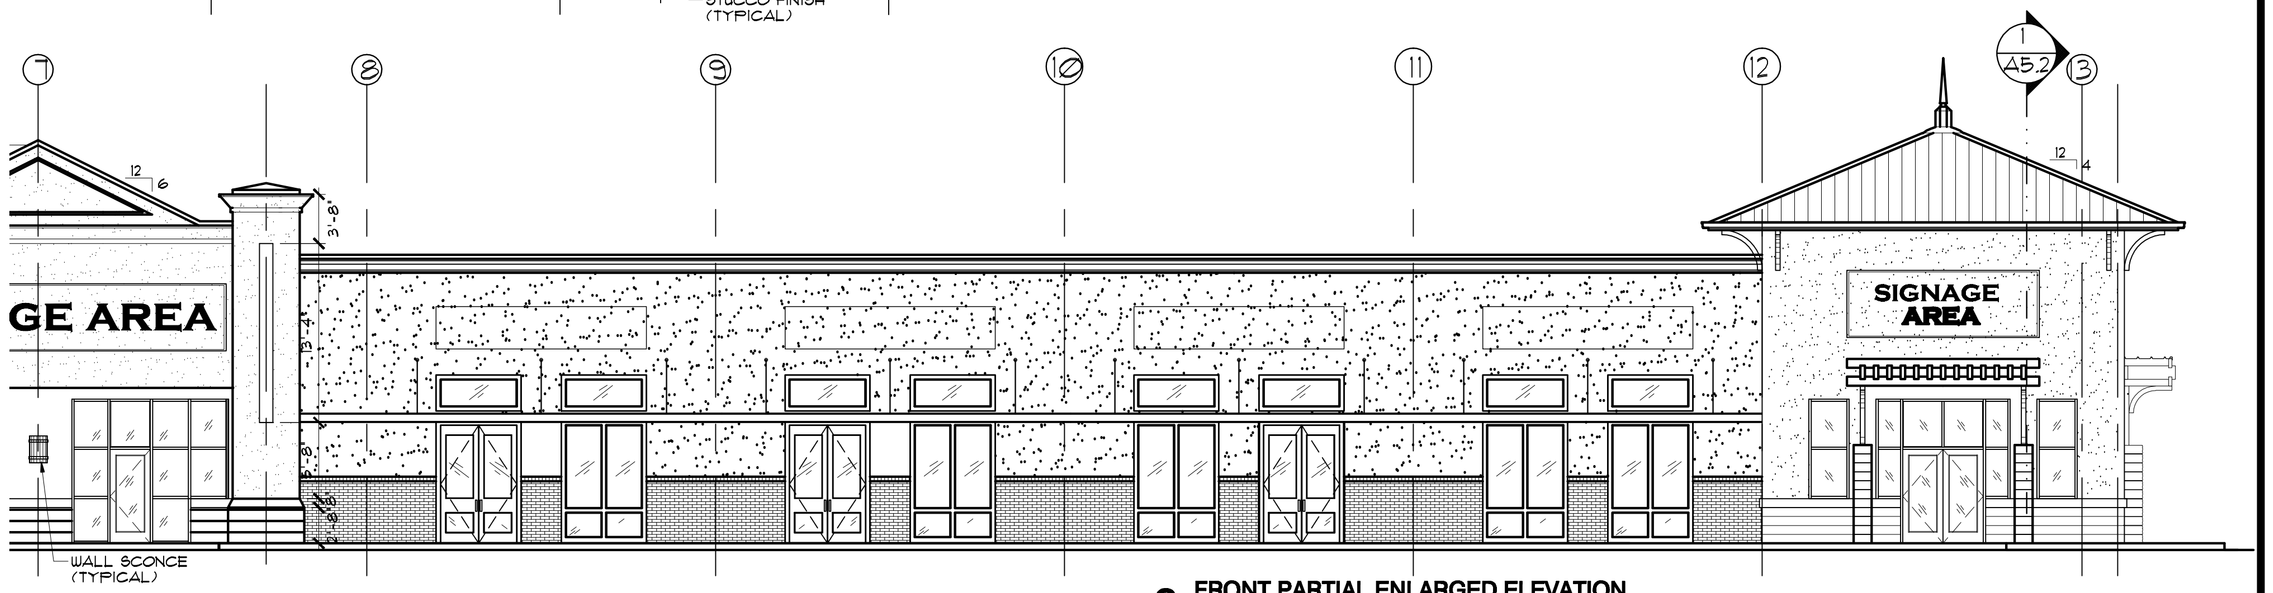


2 FRONT PARTIAL ENLARGED ELEVATION
1/8" = 1'-0"

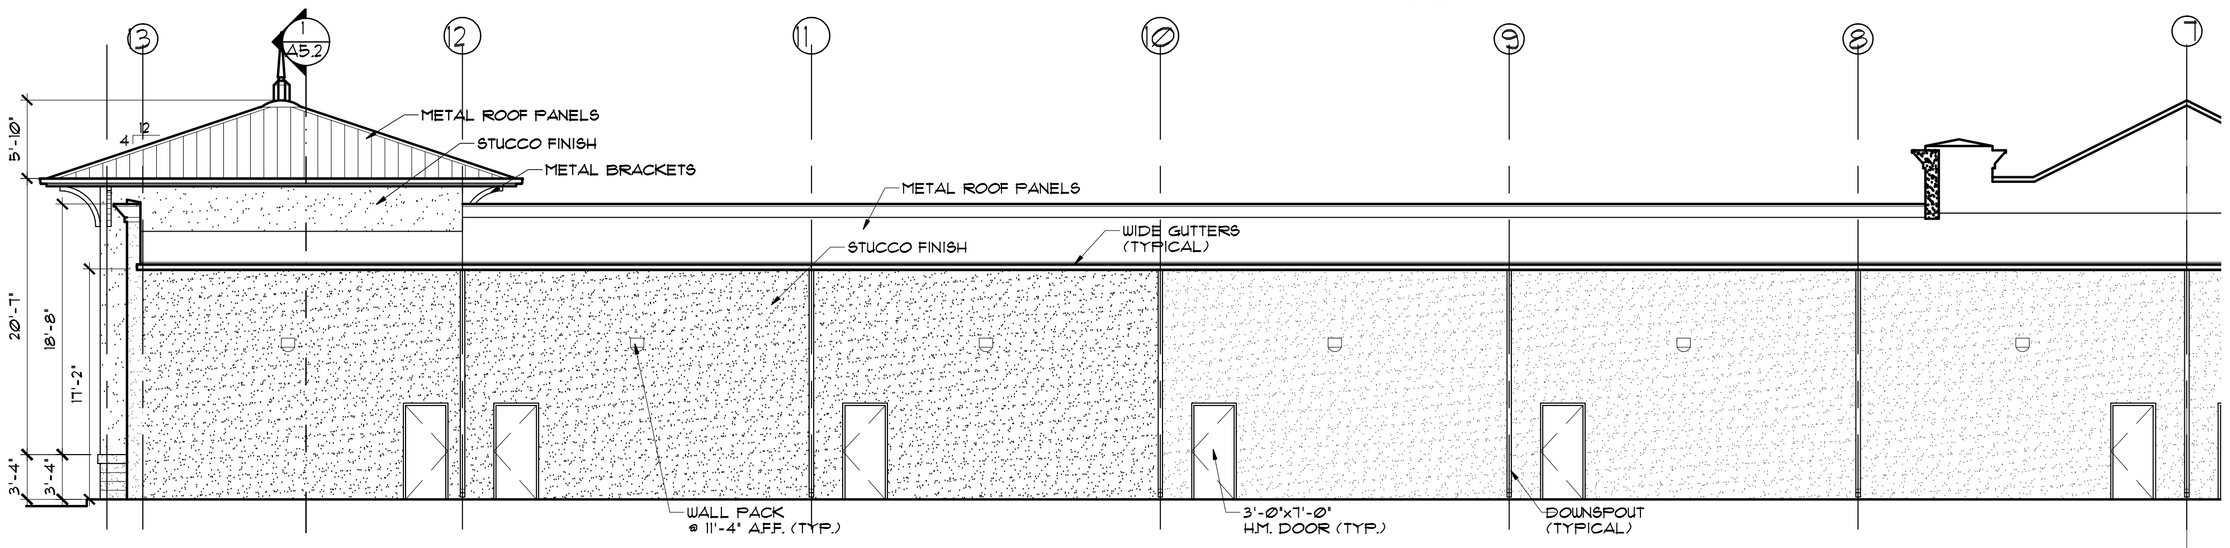


3 REAR PARTIAL ENLARGED ELEVATION
1/8" = 1'-0"

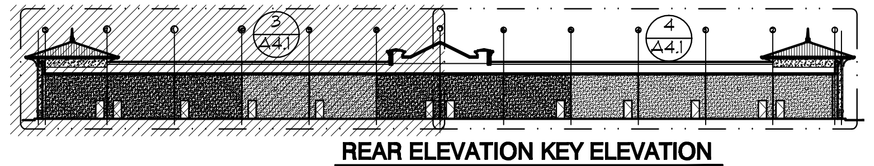

REAR ELEVATION KEY ELEVATION
N.T.S.

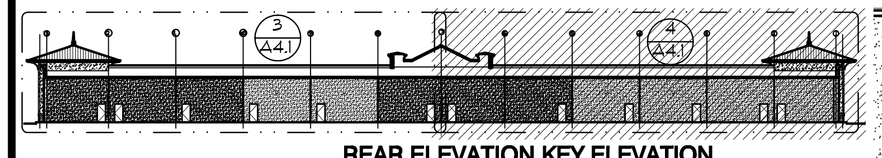

REAR ELEVATION KEY ELEVATION
N.T.S.

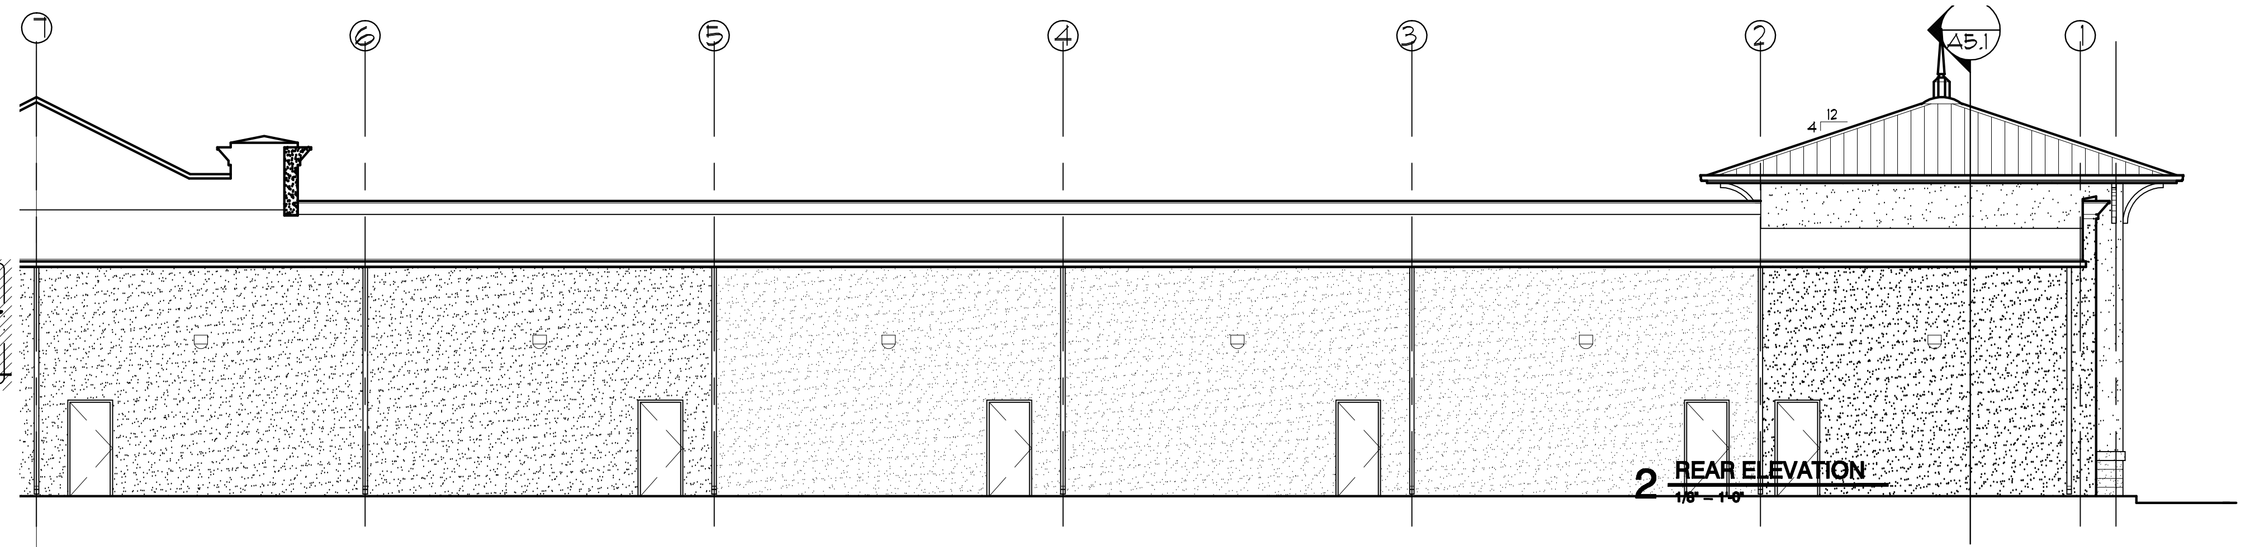

2 REAR ELEVATION
1/8" = 1'-0"

4 REAR PARTIAL ENLARGED ELEVATION
1/8" = 1'-0"

KVS architecture
347 Girod Street, Mandeville, Louisiana
985.674.3077 www.kvsarchitecture.com

REVISIONS:

BUILDING SHELL FOR

# GAUSE RETAIL CENTER

Gause Boulevard Slidell, Louisiana

DATE: 06.27.11

PROJECT No: 11008

DRAWING: A4.1