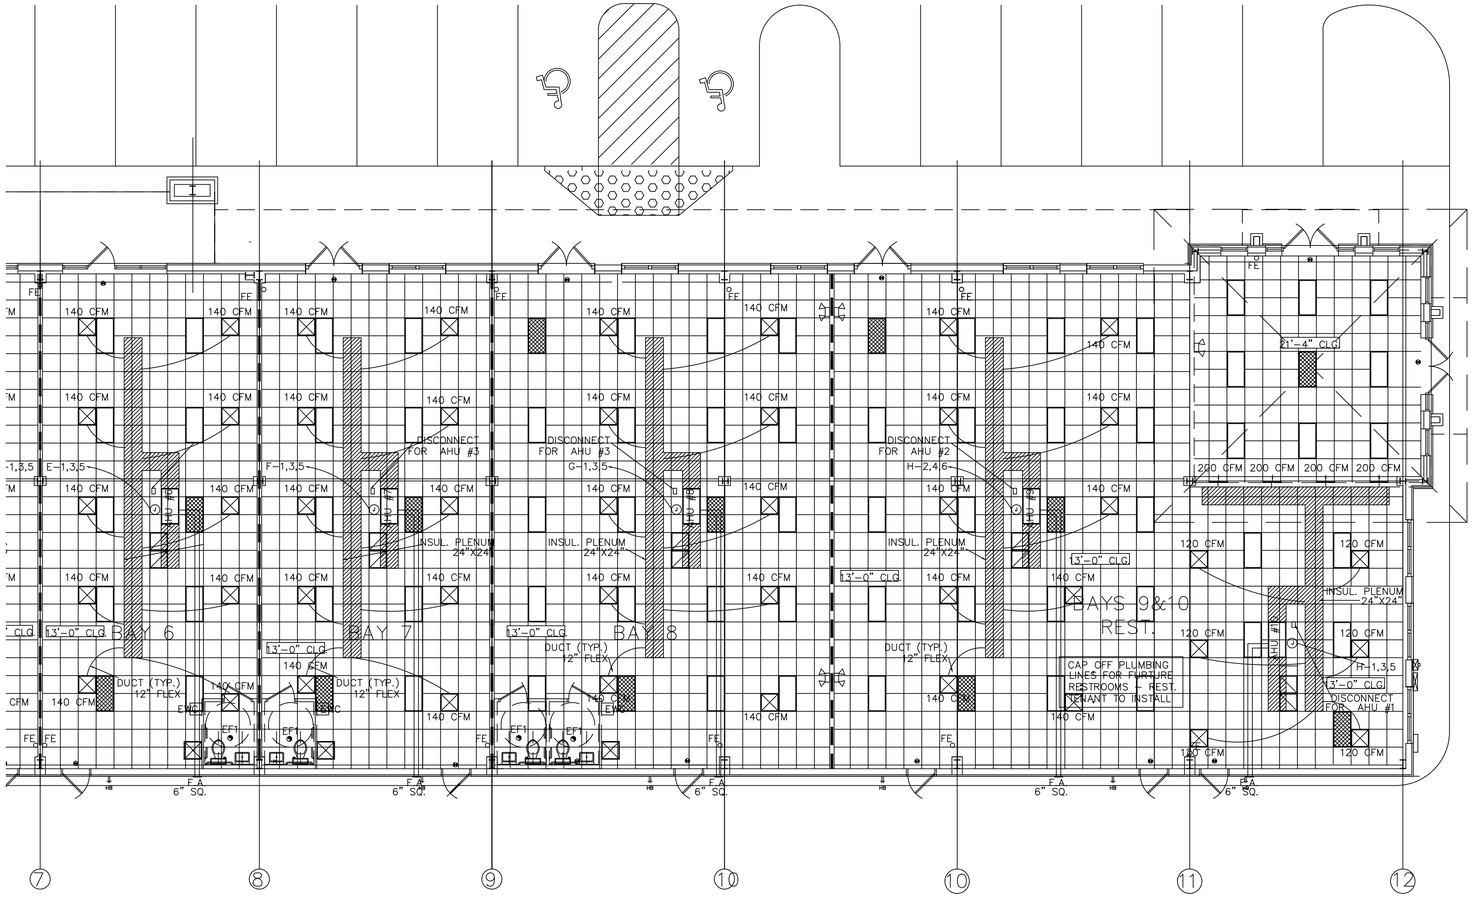

NORTH

1 MECHANICAL - ENLARGED FLOOR PLAN
1/8" = 1'-0"

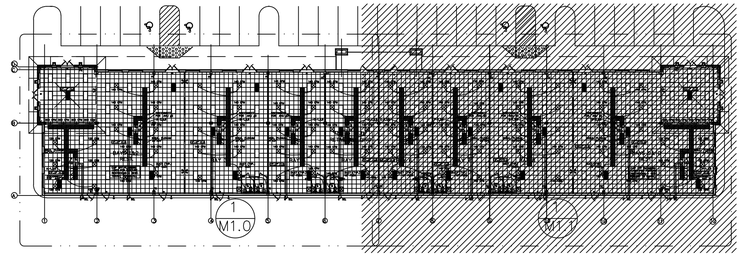

MECHANICAL - KEY PLAN
N.T.S.

ELECTRICAL/MECHANICAL LEGEND:

- 24"x48" FLUORESCENT LIGHT – 3 LAMP
- 24"x24" FLUORESCENT LIGHT – 2 LAMP
- 24"x24" SUPPLY REGISTER
- SUPPLY REGISTER
- 24"x24" RETURN REGISTER
- (J) JUNCTION BOX
- DATA COMPUTER DATA
- 24"x48" FLUORESCENT LIGHT – 3 LAMP WITH EMERGENCY BATTERY PACK
- ILLUMINATED EXIT LIGHT
- ILLUMINATED EXIT LIGHT W/ DIRECTIONAL ARROW
- EMERGENCY LIGHT
- TV CABLE TV CONNECTION
- SINGLE POLE SWITCH
- EXHAUST FAN
- (T) DIGITAL THERASTAT
- WALL MOUNTED FLUORESCENT LIGHT
- EXHAUST FAN WITH LIGHT
- PHONE OUTLET @ 18" A.F.F.
- WALL MT. 120 DUPLEX RECEPTACLE @ 18" A.F.F.
- GFI WALL MT. 120 DUPLEX RECEPTACLE @ 18" A.F.F. (GFI INDICATES GROUND FAULT INTERRUPT)
- 220V WALL MT. 220 RECEPTACLE
- WALL MT. 120 QUADRALEX RECEPTACLE @ 18" A.F.F.
- ELECTRIC PANEL
- EXTERIOR DISCONNECT
- M ELECTRIC METER
- HB HOSE BIBB
- TELEPHONE PANEL
- SURFACE MOUNTED WALL PACK AT 9'-0" A.F.F.
- 2X2 EXTERIOR LAY-IN
- SURFACE MOUNTED FLUOR. LIGHT
- (R) RECESSED COMP. FLUOR. LIGHT

KVS architecture
347 Girod Street, Mandeville, Louisiana
985.674.3077 www.kvsarchitecture.com

REVISIONS:

BUILDING SHELL FOR

GAUSE RETAIL CENTER

Gause Boulevard Slidell, Louisiana

DATE: 07.05.11

PROJECT No: 11008

DRAWING: M1.1