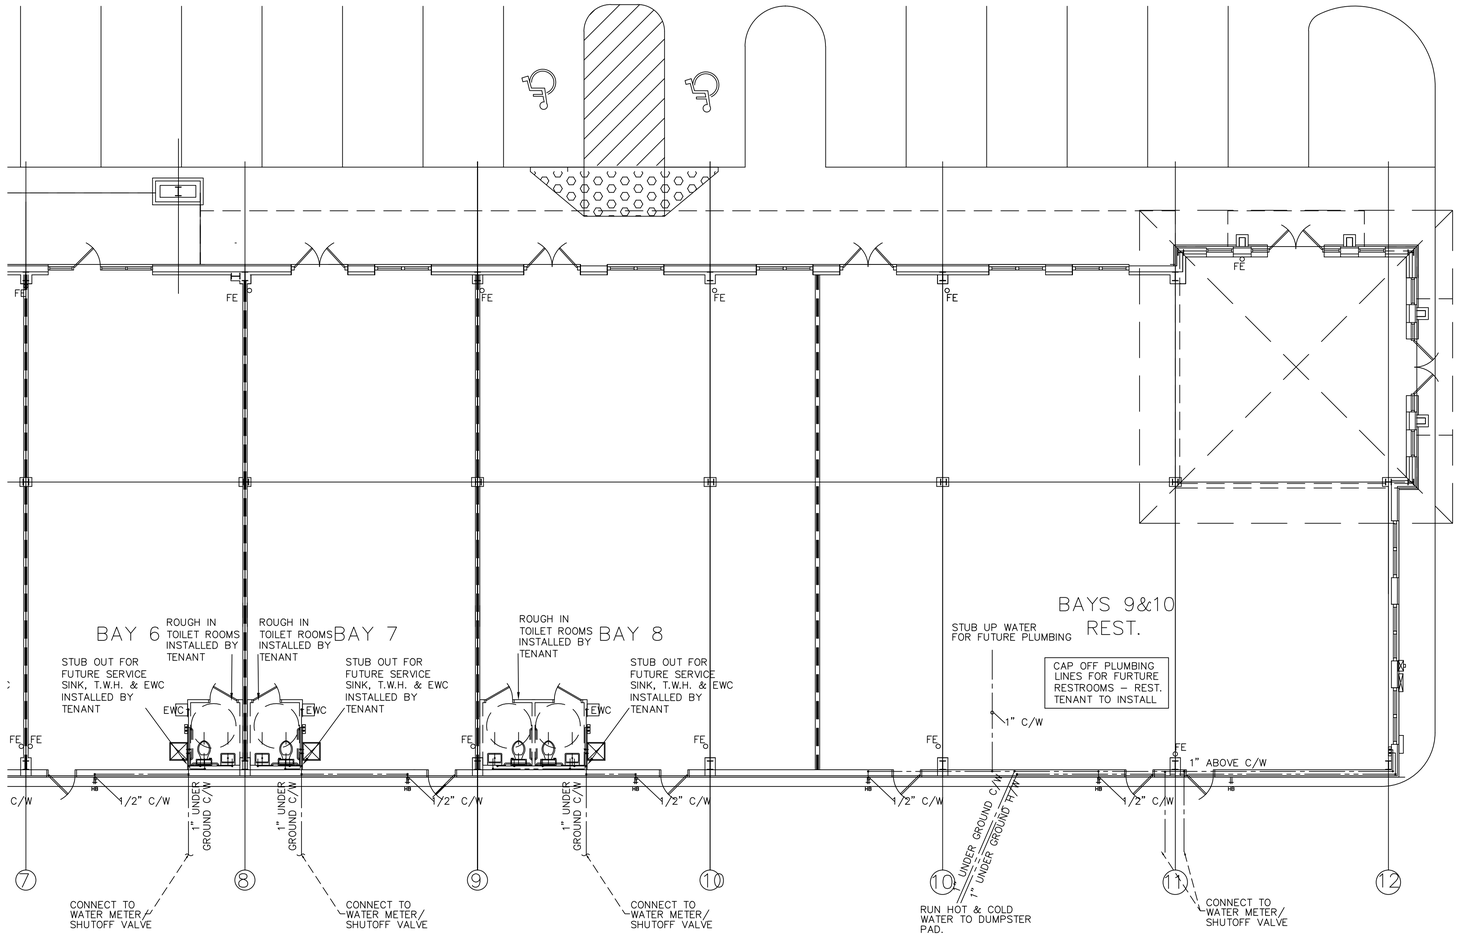


NORTH

1 PLUMBING - ENLARGED WATER SUPPLY PLAN

1/8" = 1'-0"

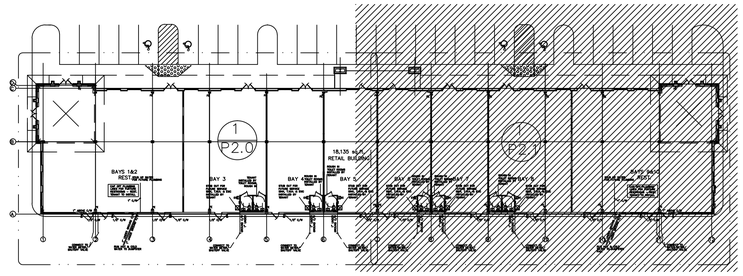

PLUMBING - KEY PLAN

N.T.S.

KVS architecture
347 Girod Street, Mandeville, Louisiana
985.674.3077 www.kvsarchitecture.com

REVISIONS:

BUILDING SHELL FOR

# GAUSE RETAIL CENTER

Gause Boulevard Slidell, Louisiana

DATE: 07.05.11

PROJECT No: 11008

DRAWING: P2.1