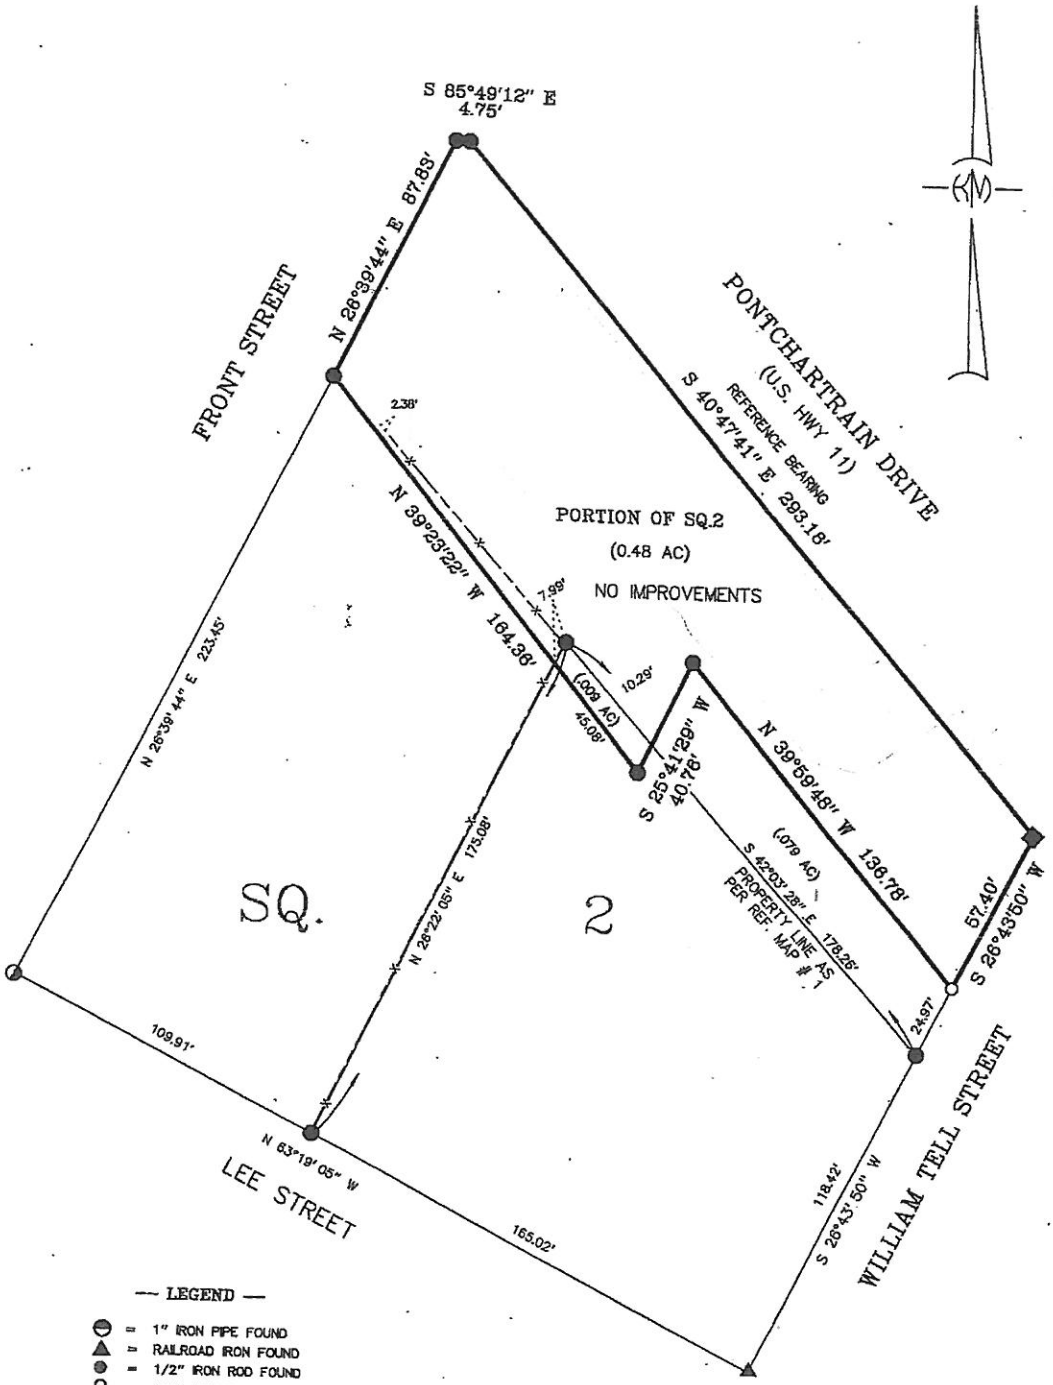

— LEGEND —

- = 1" IRON PIPE FOUND
- = RAILROAD IRON FOUND
- = 1/2" IRON ROD FOUND
- = 1/2" IRON ROD SET
- = R.O.W. MONUMENT FOUND

REFFERENCE: 1) SURVEY BY J.V. BURKES AND ASSO. DATED 12/27/95 MAP NO. 951563
2) SURVEY BY RONALD CLEMENT DATED 5/20/07, MAP NO. 07-140

NOTE:
SETBACK LINES SHALL BE VERIFIED BY OWNER OR CONTRACTOR PRIOR TO ANY PLANNING OR CONSTRUCTION AS AN ABSTRACT HAS NOT BEEN PERFORMED BY THE UNDERSIGNED. NO SERVITUDES ARE SETBACKS SHOWN.

THIS PROPERTY IS LOCATED IN FLOOD ZONE AE; BASE FLOOD ELEV. 9.0'; F.I.R.M. PANEL NO. 220204 0010 C; REV. 4/21/99

NOTE:
NO ATTEMPT HAS BEEN MADE BY KELLY McHUGH & ASSOC., INC. TO VERIFY TITLE, ACTUAL LEGAL OWNERSHIP, SERVITUDES, EASEMENTS, RIGHTS OF WAY, DEED RESTRICTIONS, WETLANDS OR ENVIRONMENTAL ISSUES OR OTHER ENCUMBRANCES ON THIS PROPERTY OTHER THAN THOSE FURNISHED BY THE CLIENT.

STATE OF LOUISIANA
KELLY J. McHUGH
License No. 4443
PROFESSIONAL LAND SURVEYOR

Kelly J. McHugh, REG. NO. 4443 — 4-13

CERTIFIED CORRECT AND IN ACCORDANCE WITH A PHYSICAL SURVEY MADE ON THE GROUND AND COMPLYING WITH THE CURRENT APPLICABLE STANDARDS OF PRACTICE FOR A CLASS "C" SURVEY. RED STAMP SIGNIFIES CORRECT PLAT.

BOUNDARY SURVEY OF:

PORTION OF SQ. 2
SALMEN ADDITION NO. 1
TOWN OF SLIDELL,
ST. TAMMANY PARISH, LA.

PREPARED FOR:

TROY DUHON

KELLY J. McHUGH & ASSOC., INC.
CIVIL ENGINEERS & LAND SURVEYORS
845 GALVEZ ST., MANDEVILLE, LA. 626-5611

SCALE:	1" = 40'	DATE:	03/05/2013
DRAWN:	MDM	JOB NO.:	13-020
REVISED:			

CAMELLIA DR
BAYOU LIBERTY RD
FRONT ST
SITE
C4 Zoning
C2 Zoning
LEE ST
PONTCHARTRAIN DR
MAYFIELD
WILLIAM TELL ST

BY _____ DATE _____ SUBJECT Chickenway Daquaris SHEET NO. _____ OF _____

CHKD.BY _____ DATE _____ JOB NO. _____

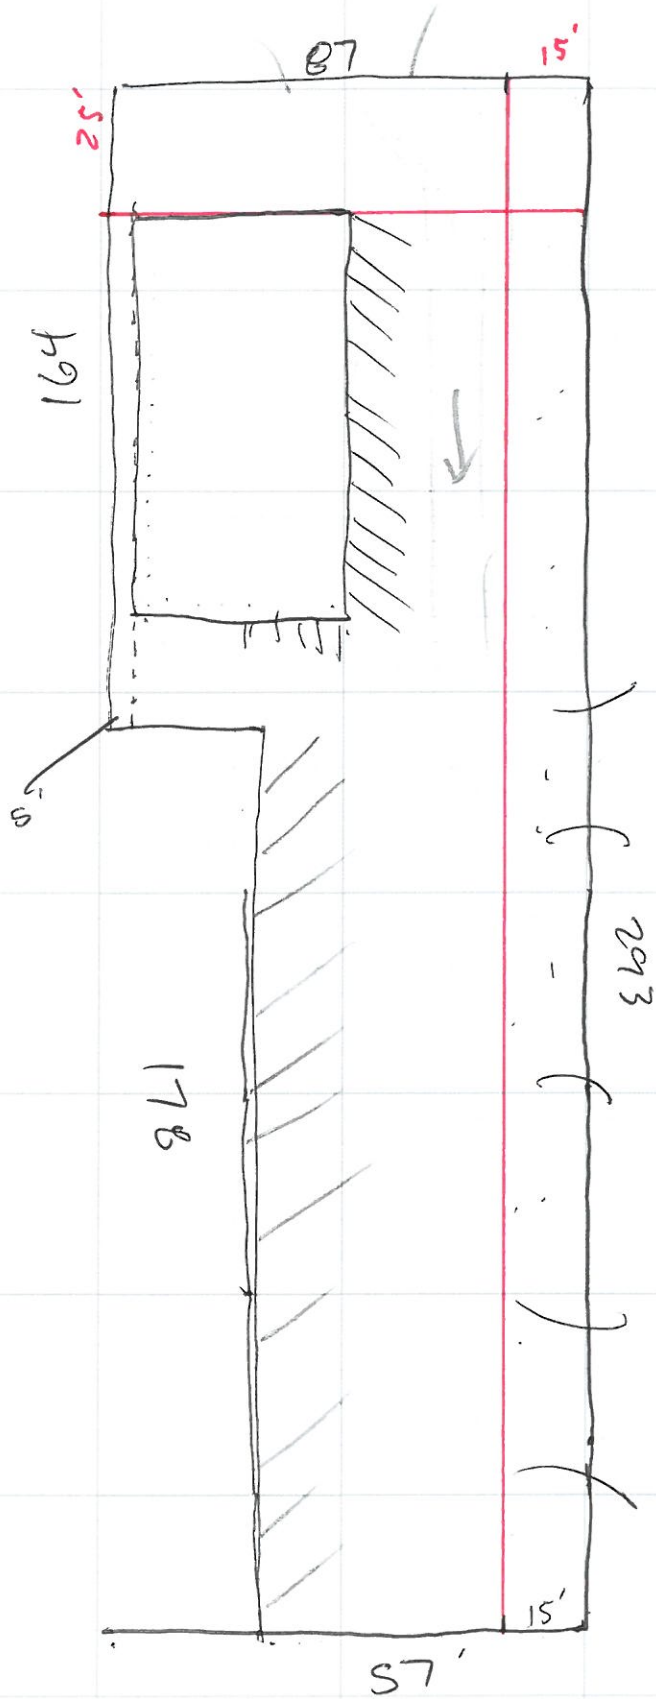

40'

BY _____ DATE _____ SUBJECT _____ SHEET NO. _____ OF _____

CHKD.BY _____ DATE _____ JOB NO. _____

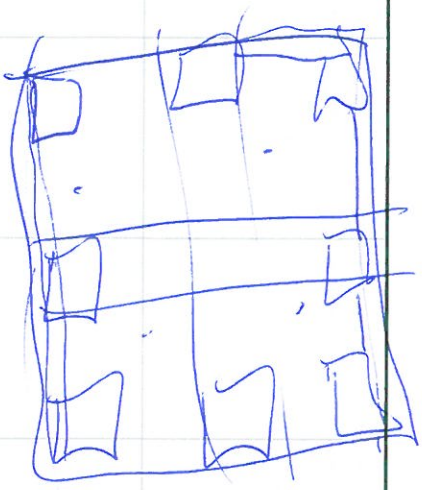

2X6 WALLS

C-2 commercial 2.11	Amusement enterprises, auto retail, wholesale and repair, bus and railroad terminals, etc.	See 2.1001	65′	None[1]	None[1]	None[1]	For dwelling same as A-3
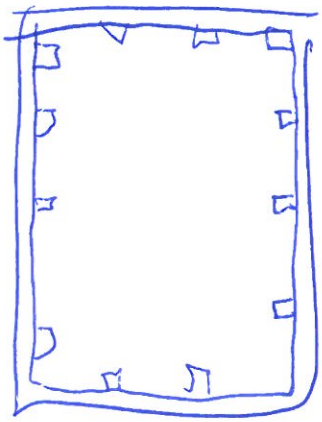
C-4 highway commercial 2.20	C-3, gift shop, drive-in, trade, truck repair, warehouses, etc.	See 2.1001	45′	None[1]	None[1]	None[1]	For dwelling same as A-8