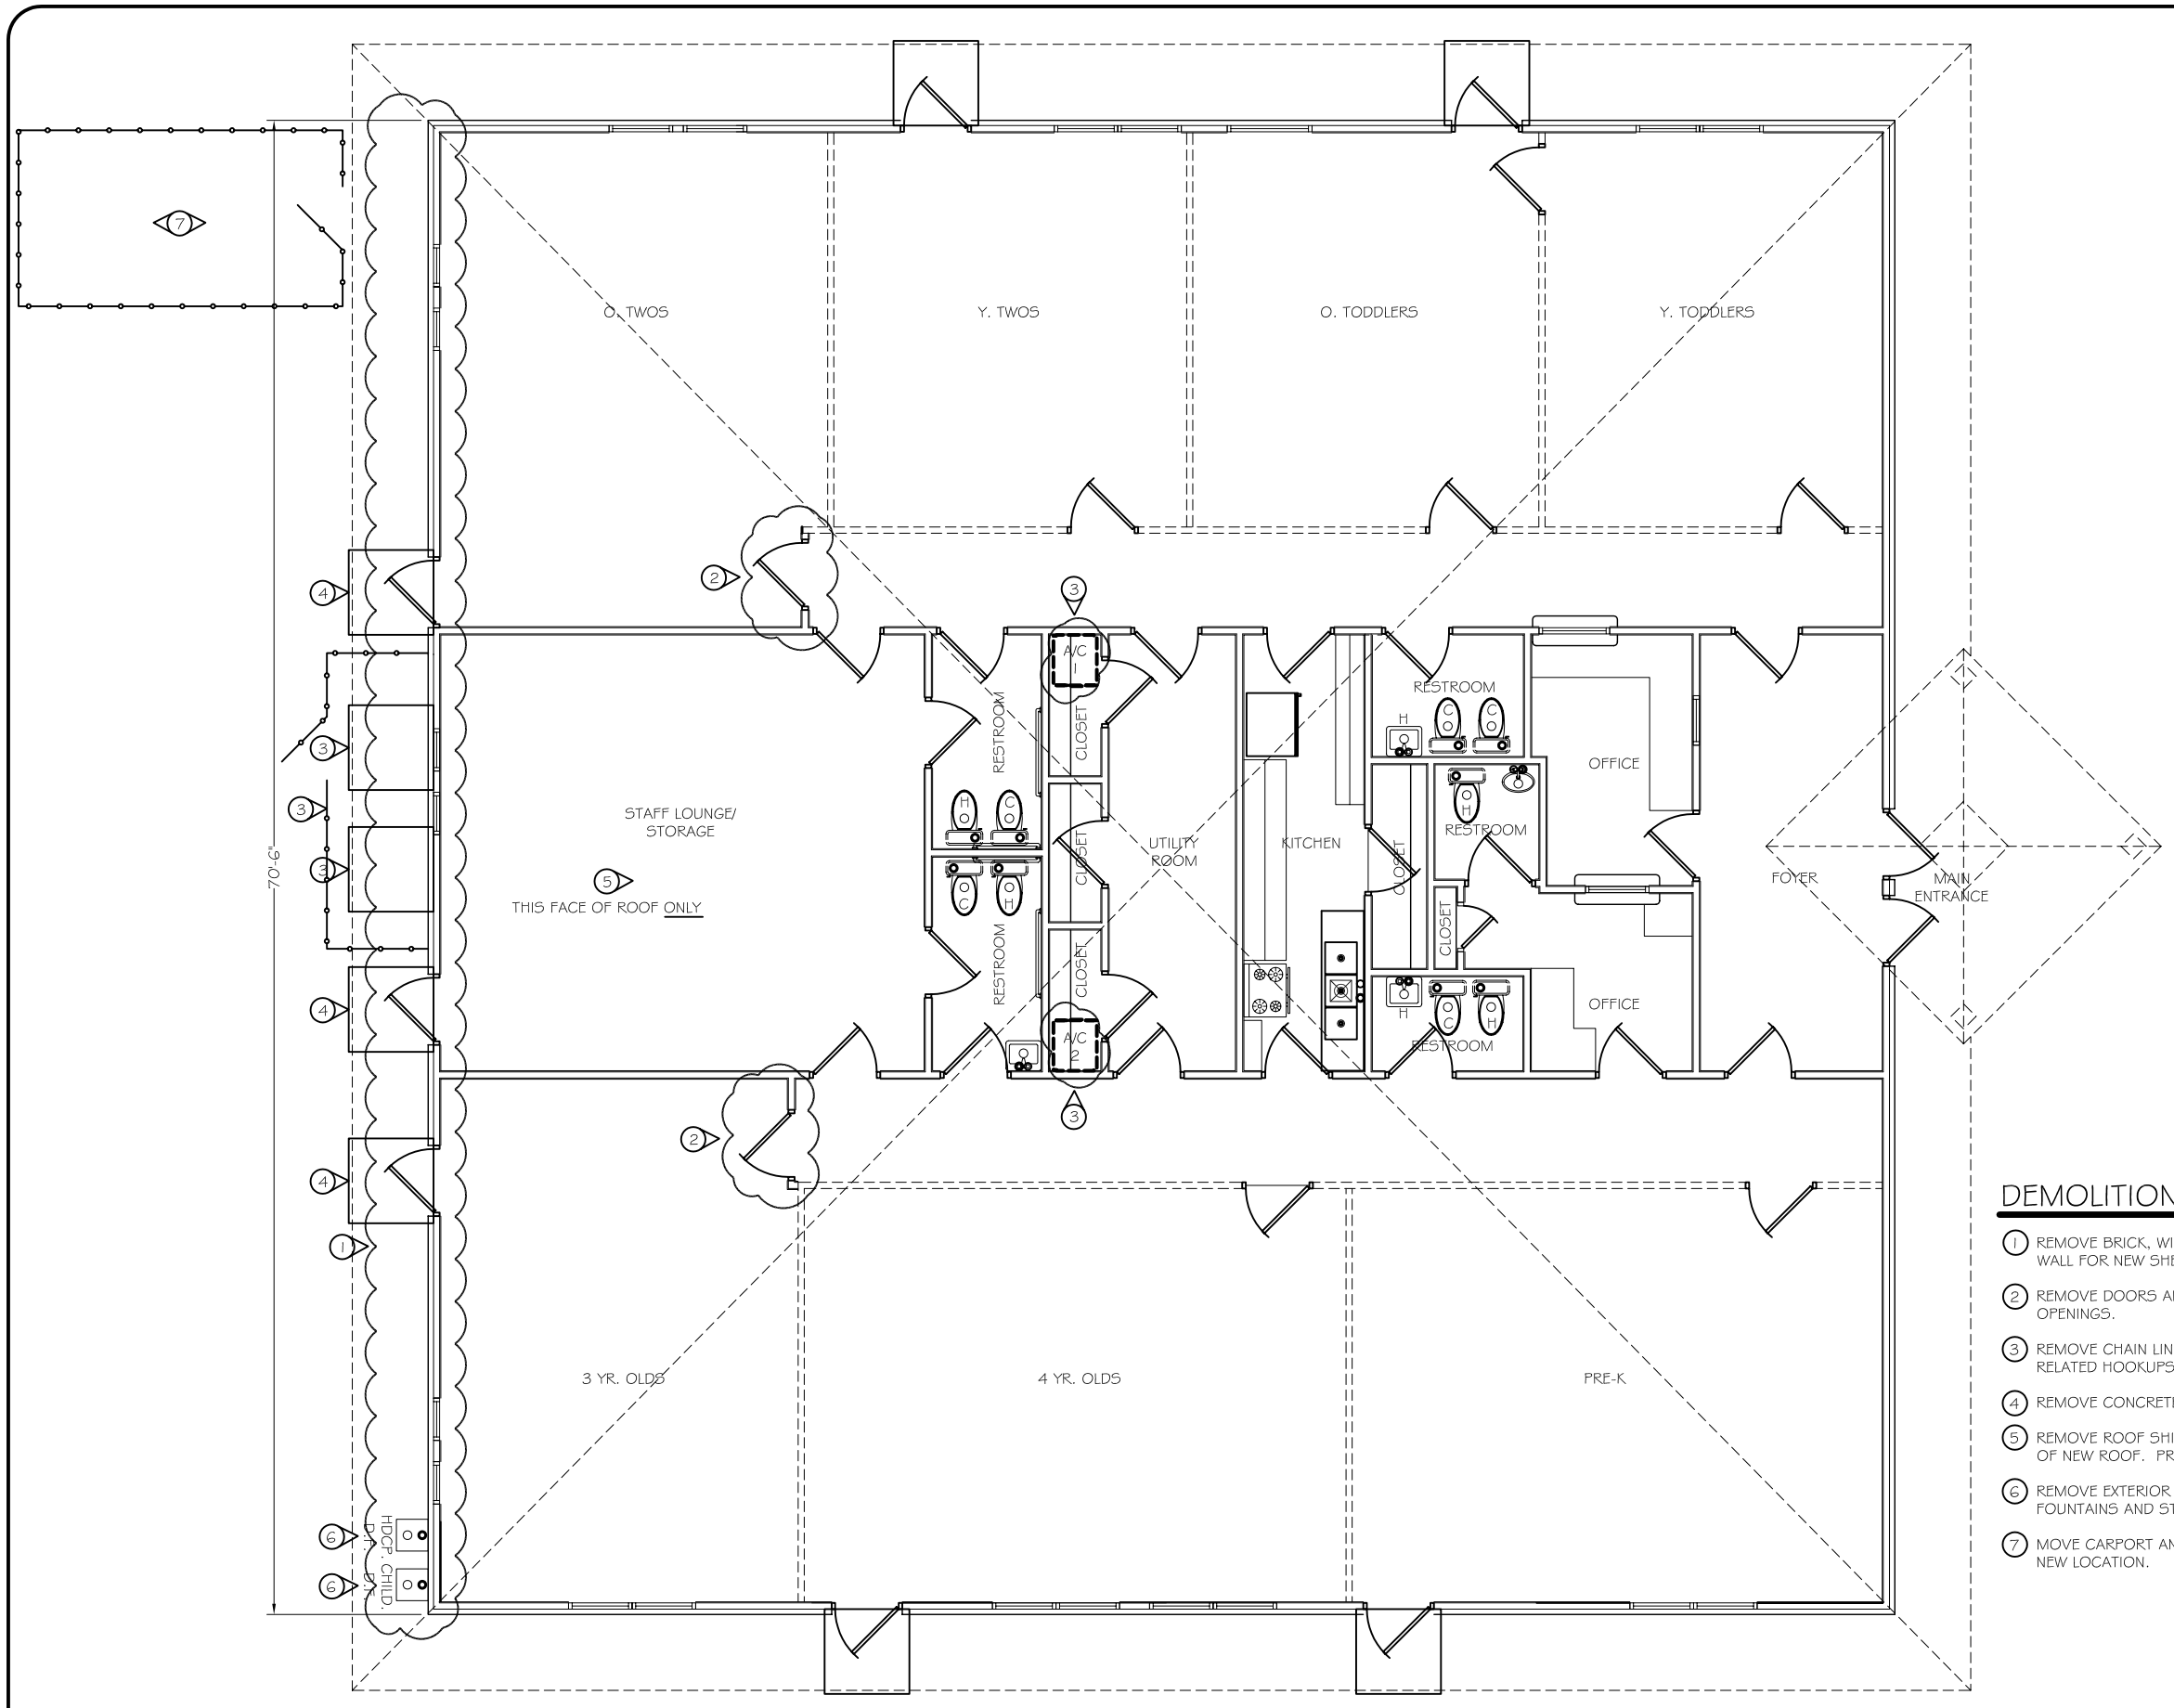


## DEMOLITION PLAN

SCALE: 1/4" = 1'-0"

## DEMOLITION NOTES:

1. REMOVE BRICK, WINDOWS AND DOORS AS SHOWN. PREPARE REMAINING STUD WALL FOR NEW SHEETROCK.
2. REMOVE DOORS AND DOOR FRAMES. PREPARE WALLS FOR 4'-0" X 6'-8" CASED OPENINGS.
3. REMOVE CHAIN LINK FENCE, A/C COMPRESSORS, INDOOR HEATING UNITS AND RELATED HOOKUPS. REMOVE CONCRETE PADS.
4. REMOVE CONCRETE PADS AT DOORS.
5. REMOVE ROOF SHINGLES, UNDERLAYMENT AND DECKING. PREPARE AREA FOR TIE IN OF NEW ROOF. PROVIDE ADEQUATE WEATHER PROTECTION.
6. REMOVE EXTERIOR DRINKING FOUNTAINS AND ASSOCIATED PIPING. WRAP FOUNTAINS AND STORE FOR REUSE.
7. MOVE CARPORT AND CHAIN LINK FENCE PLAY AREA. CONSULT WITH OWNER FOR NEW LOCATION.

## LEGEND

- EXISTING TO REMAIN
- EXISTING PARTITION WALLS TO REMAIN


DAMMON
ENGINEERING, INC.

CHIEF ENGINEER
EMMETT
DAMMON, P.E.

CHIEF ARCHITECT
ROBERT
WILTSE

1095 FLORIDA AVENUE
SLIDELL, LA. 70458
OFFICE: 985-649-5832
FAX: 985-641-5950

WEBSITE:
WWW.DAMMONENGINEERING.COM

EMAIL:
DAMMONENG@BELLSOUTH.NET


ARCHITECTURE

ENGINEERING

STUDIES

PLANNING

INVESTIGATION

EXPERT WITNESS

NEW
CLASSROOMS

RAINBOW
CENTER
KINGSPOINT
121 KINGSPOINT BLVD
SLIDELL, LA

DEMOLITION
PLAN

REV:

SCALE: AS NOTED

JOB#: 1998

DATE: 08-28-08

SHEET

D-1

OF