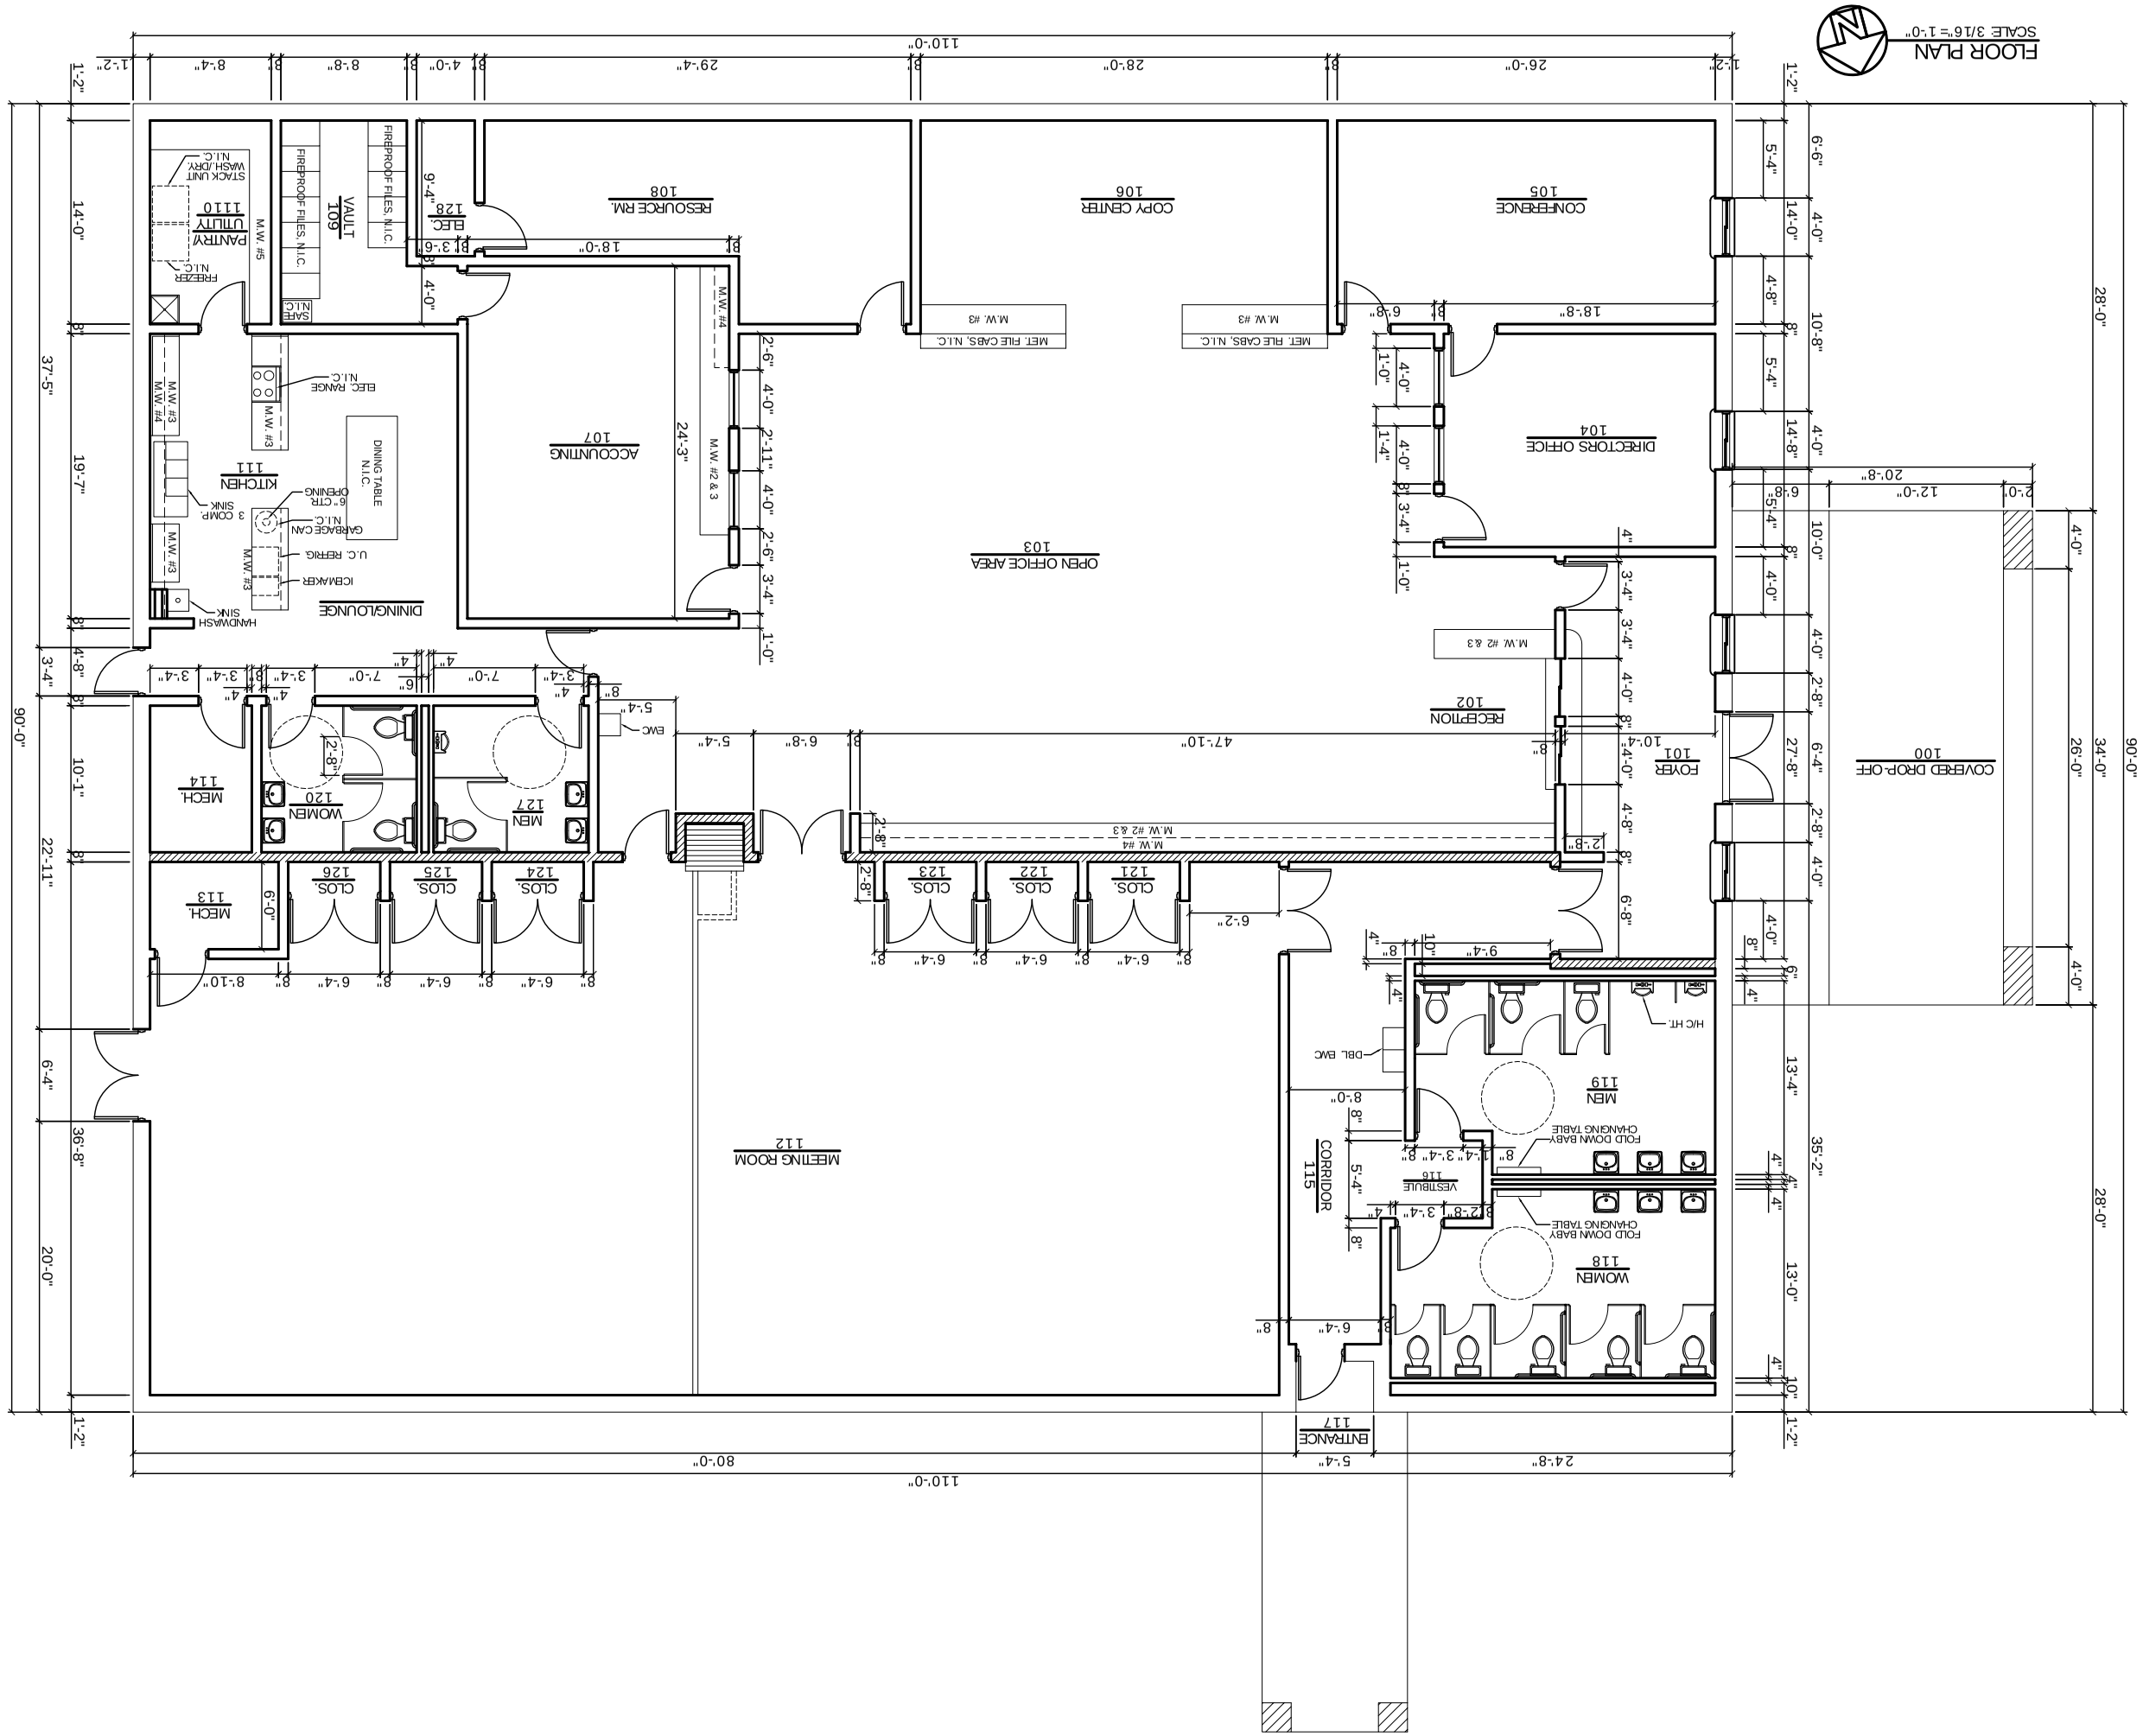
FLOOR PLAN
SCALE 3/16"= 1'-0"
CONFERENCE 105
COPY CENTER 106
RESOURCE RM. 108
VAULT 109
ELEC. 128
PANTRY 110
PANTRY VAULT 110
KITCHEN 111
DINING/LOUNGE
ACCOUNTING 107
OPEN OFFICE AREA 103
DIRECTORS OFFICE 104
RECEPTION 102
FOYER 101
COVERED DROP-OFF 100
MEETING ROOM 112
CORRIDOR 115
VESTIBULE 116
WOMEN 118
MEN 119
ENTRANCE 117
MECH. 113
MECH. 114
WOMEN 120
MEN 127
CLOS. 121
CLOS. 122
CLOS. 123
CLOS. 124
CLOS. 125
CLOS. 126
M.W. #2 & 3
M.W. #3
M.W. #4
M.W. #5
MET. FILE CABS. N.I.C.
FIREPROOF FILES. N.I.C.
SAFE N.I.C.
STACK UNIT WASH/DRY N.I.C.
FREEZER N.I.C.
ELEC. RANGE N.I.C.
DINING TABLE N.I.C.
GARBAGE CAN N.I.C.
6" CTR OPENING
3 COMP. SINK
U.C. REFRIG.
ICEMAKER
HANDWASH SINK
EMC
DBL. EMC
H/C HT.
FOLD DOWN BABY CHANGING TABLE
110'-0"
80'-0"
5'-4"
24'-8"
90'-0"
37'-5"
28'-0"
34'-0"
26'-0"
35'-2"
13'-4"
13'-0"
10'-1"
22'-11"
19'-7"
14'-0"
6'-4"
36'-8"
20'-0"