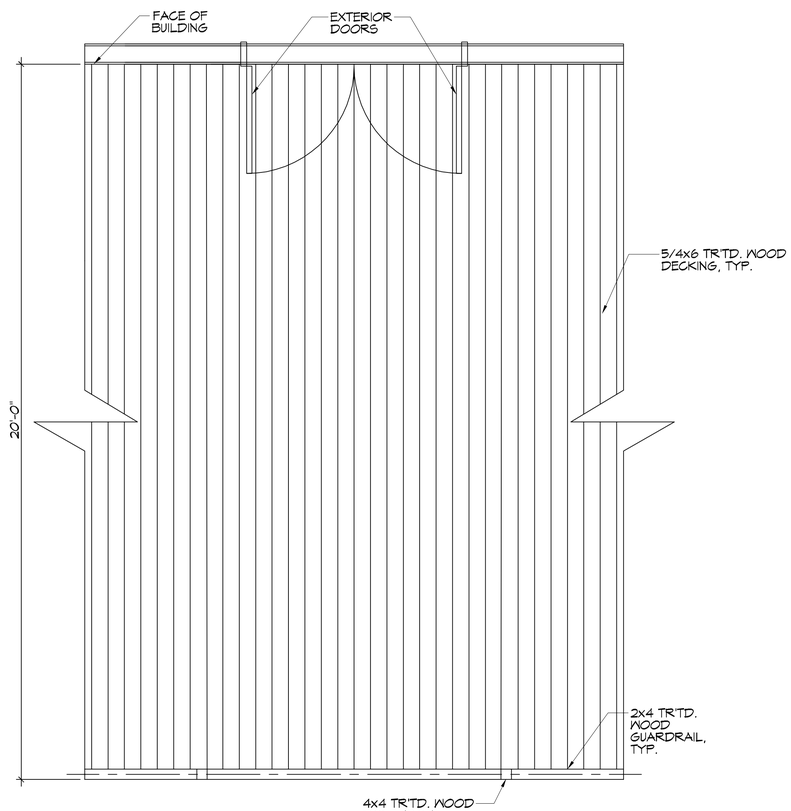

23 PARTIAL PORCH PLAN
SCALE: 1/2"=1'-0"
PARTIAL PORCH PLAN

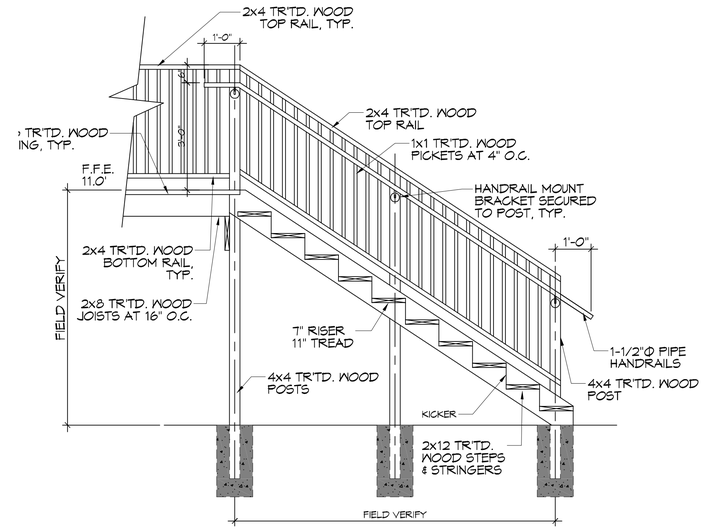

D A102|A103 TYP. STAIR SECTION
SCALE: 1/2" = 1'-0"

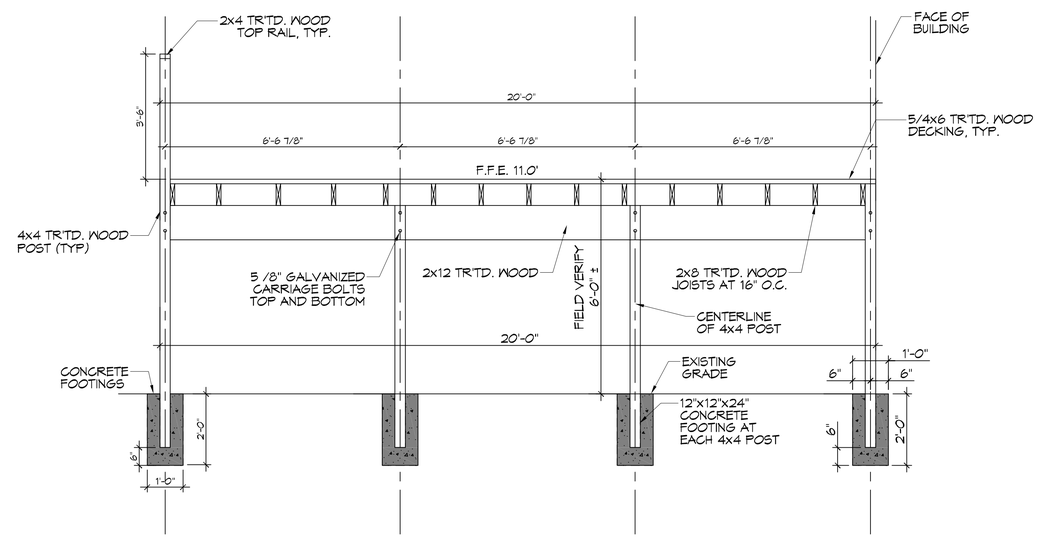

E A102|A103 PORCH SECTION
SCALE: 1/2" = 1'-0"
PORCH FRAMING

DAMMON ENGINEERING, INC.
LOUISIANA & MISSISSIPPI
www.dammonengineering.com
info@dammonengineering.com
PH: 985.649.5832 F: 985.641.5950
Chief Engineer: Brian Mistich, PE
554 Old Spanish Trail
Slidell, LA 70458

REVISIONS

#	DESCRIPTION	DATE

LAKESIDE CHRISTIAN ACADEMY
1000 CANULETTE RD.
SLIDELL, LA. 70458

JOB No:	2440	DATE:	06-10-2021
DRAWN BY:	RLD	CHECKED BY:	JAS

THE DRAWINGS AND SPECIFICATIONS, INCLUDING ALL OF THE INFORMATION CONTAINED THEREIN, ARE THE PROPERTY OF DAMMON ENGINEERING, INC. AND SHALL NOT BE REPRODUCED IN WHOLE OR IN PART WITHOUT THE WRITTEN PERMISSION OF DAMMON ENGINEERING, INC. ANY REPRODUCTION IN WHOLE OR IN PART OF THIS DRAWING WITHOUT THE WRITTEN PERMISSION OF DAMMON ENGINEERING, INC. IS PROHIBITED.

SHEET TITLE:
PORCHES & STAIRS - PLANS & DETAILS

DRAWING NUMBER:
A103

SHEET No: 8 of 11